


Location Plan

Site Address: 5, Raeburn Road, Hayes, UB4 8PJ

Date Produced: 20-Aug-2026

Scale: 1:1250 @A4

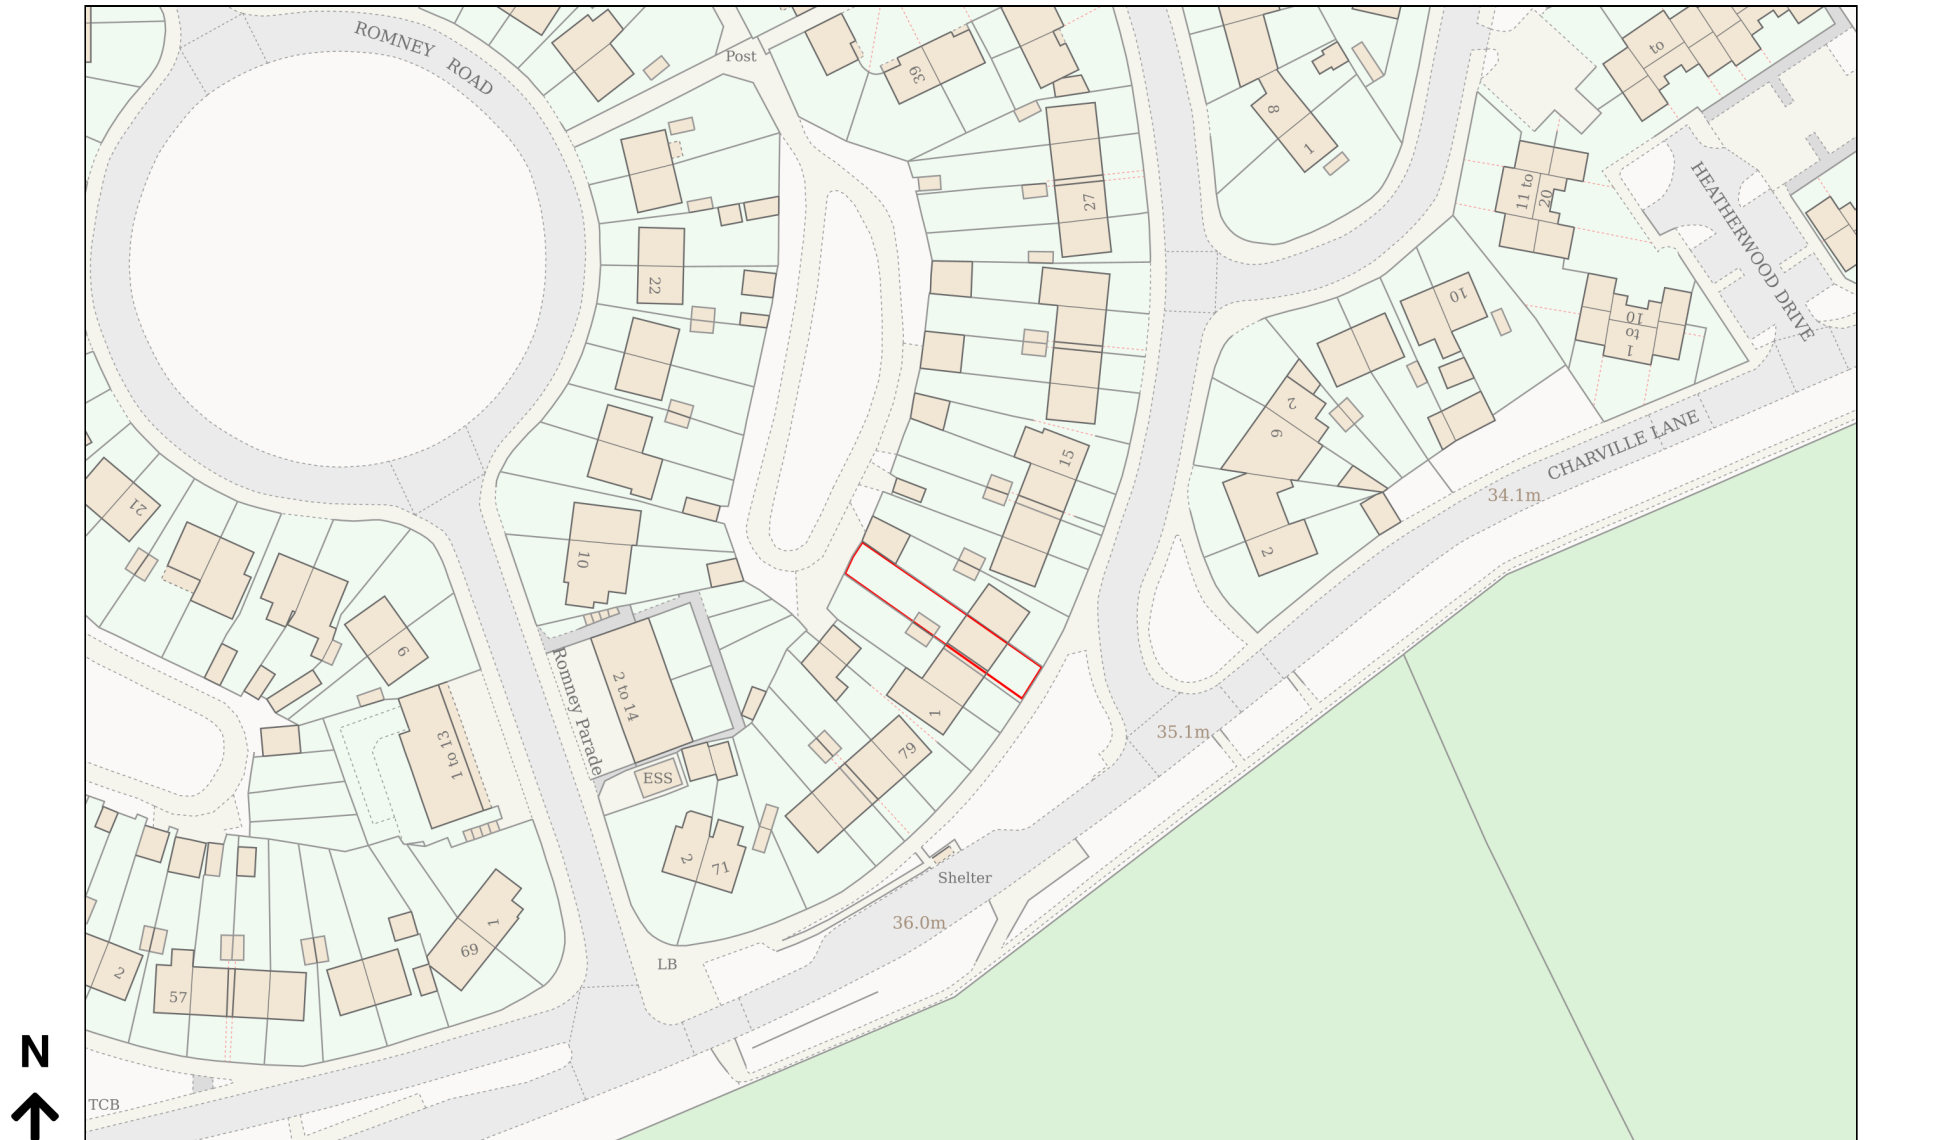

Planning Portal Reference: PP-15164470v1

0 50
Metres