Location Plan

Site Address: **5, Raeburn Road, Hayes, UB4 8PJ**

PlanningPortal

Date Produced: **16-Mar-2026**

Scale: **1:1250 @A4**

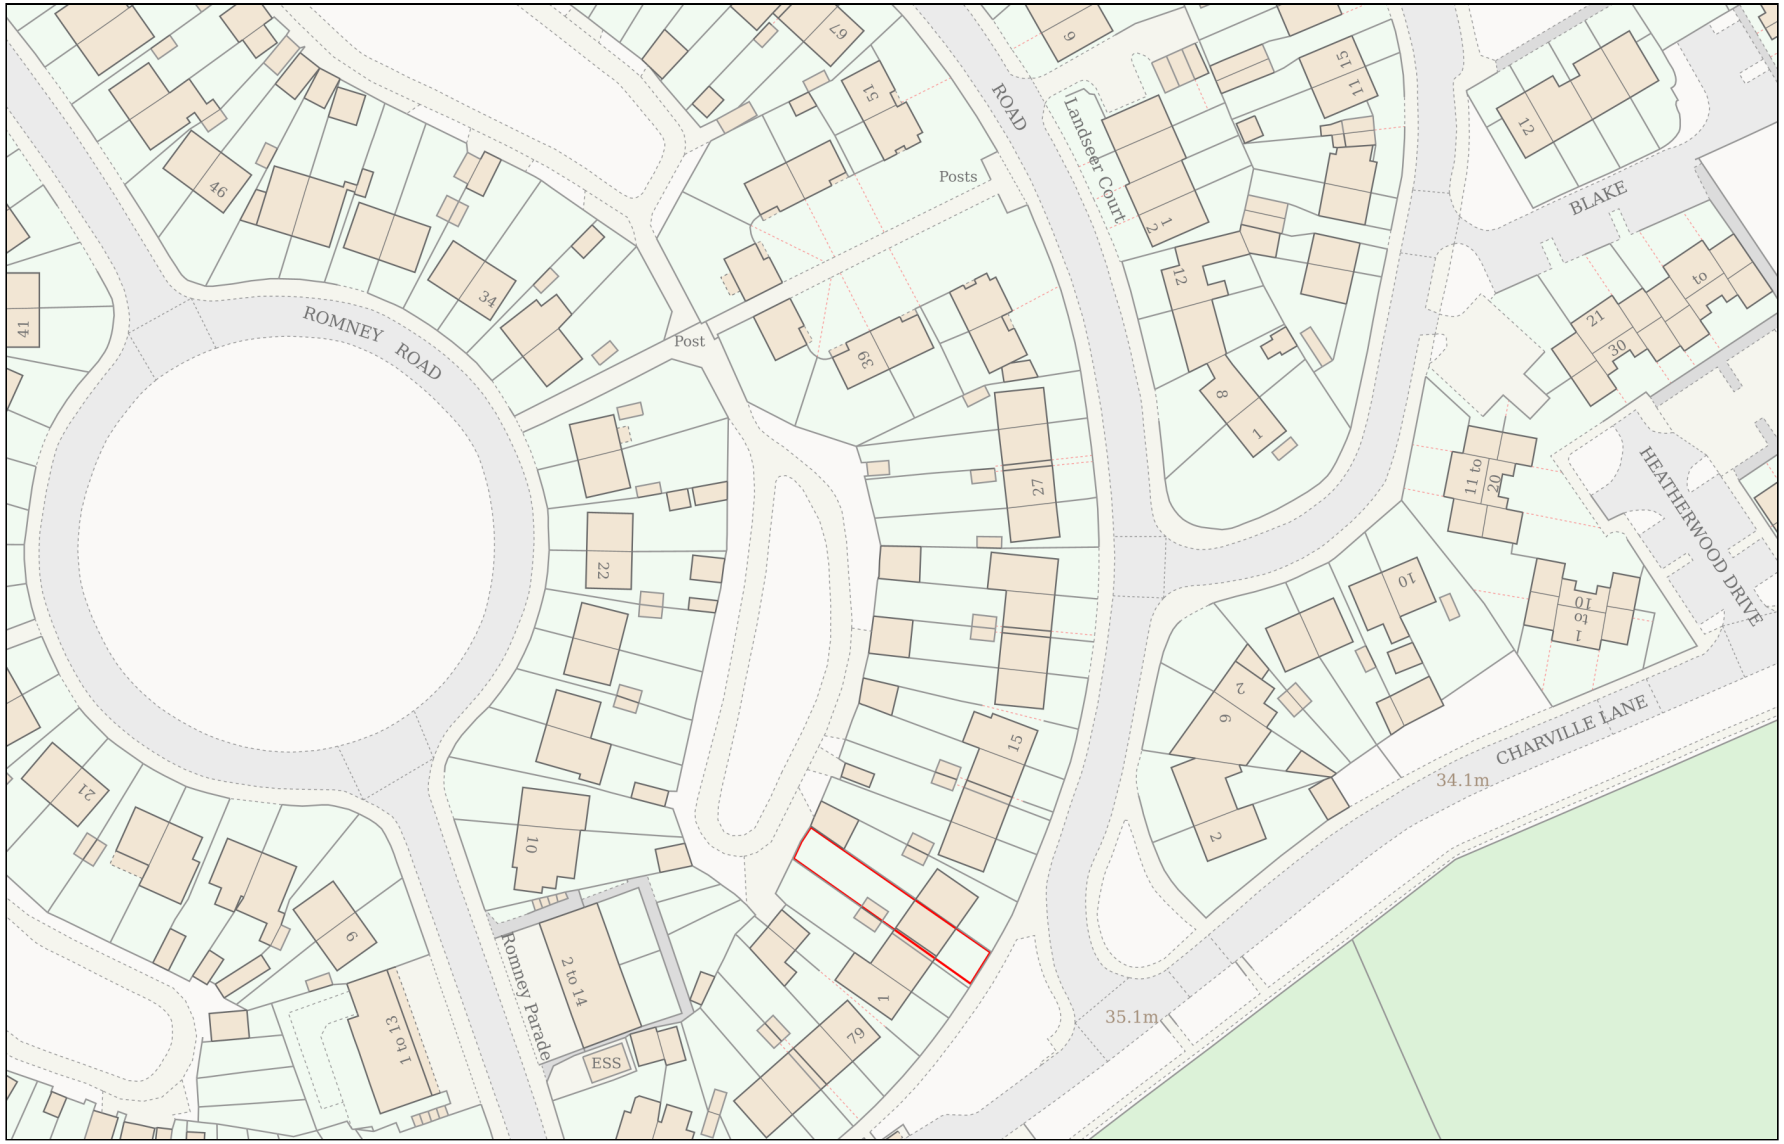

Planning Portal Reference: **PP-14780664v1**

0 50

Metres

Powered By TerraQuest

© Crown copyright and database rights 2026 OS 100042766