


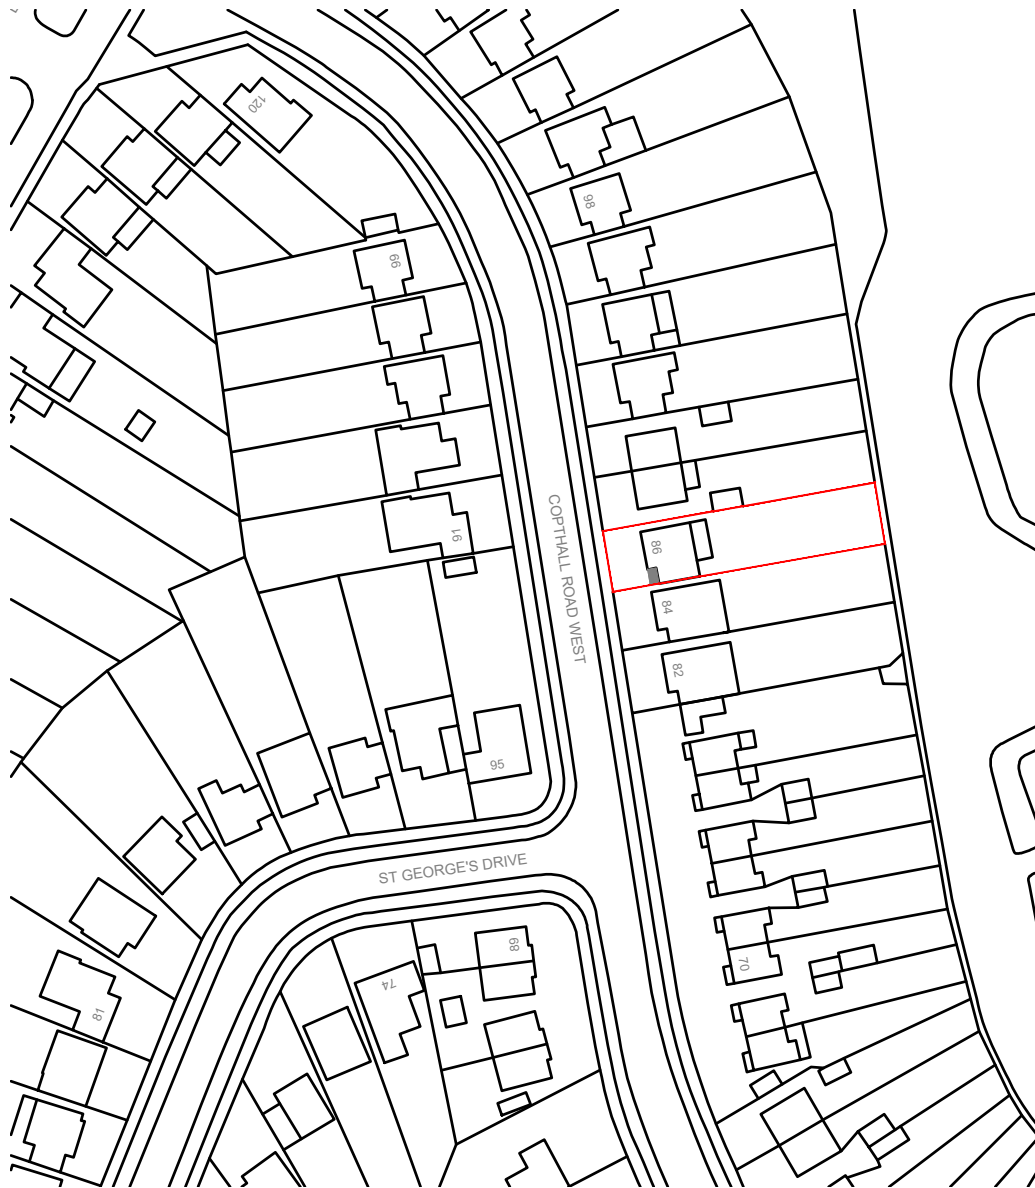
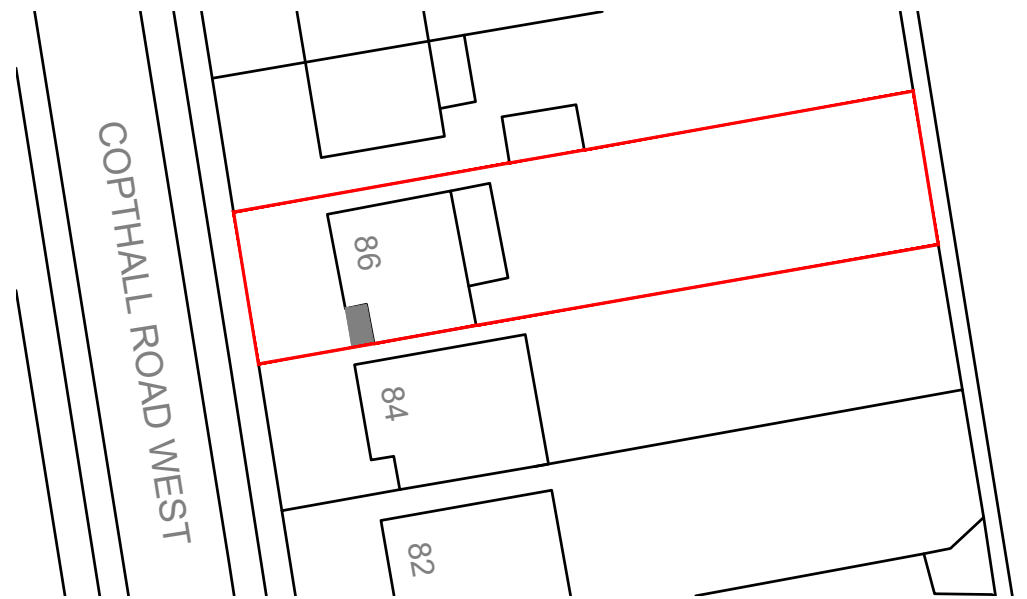


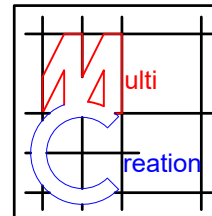

LOCATION PLAN 1:1250

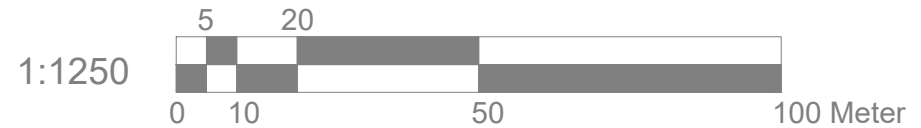

BLOCK PLAN 1:500

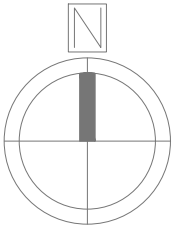

Project:
86 Copthall Road West
Ickenham
Uxbridge
UB10 8HT

Title:
Block plan
Location plan

Scale: 1:500/1250 @ A4
Date: Dec 2020
Drawing No.:
3469/LFT-01/SP
Revision