


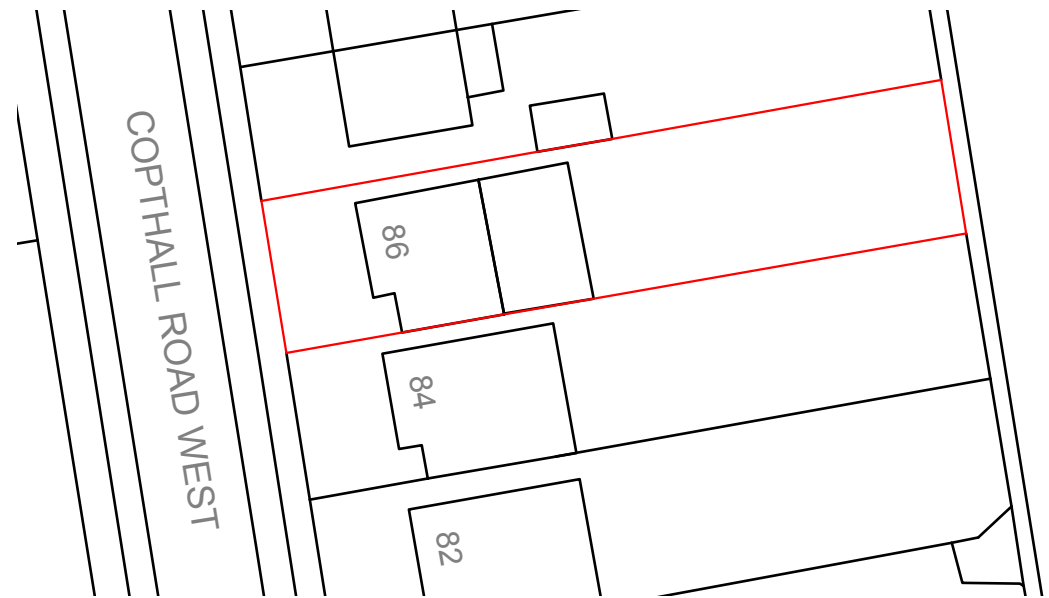
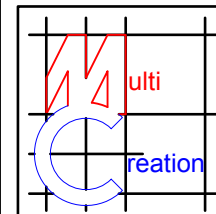


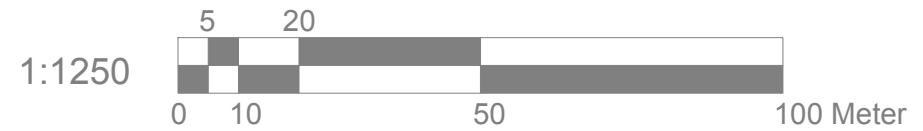

LOCATION PLAN 1:1250

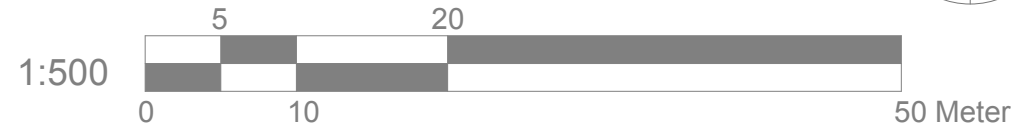

BLOCK PLAN 1:500

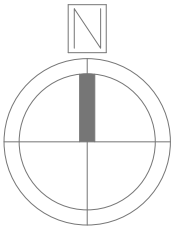

Project:  
86 Copthall Road West  
Ickenham  
Uxbridge  
UB10 8HT

Title:  
Block plan  
Location plan

Scale: 1:500/1250 @ A4  
Date: Apr 2021  
Drawing No.:  
3469/SDE-01/SP  
Revision