


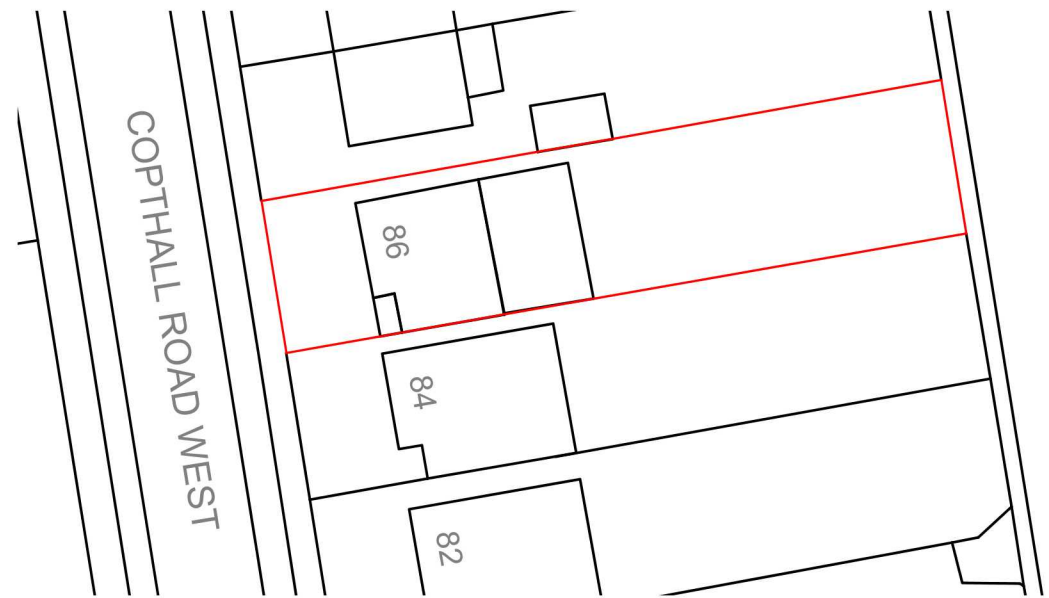
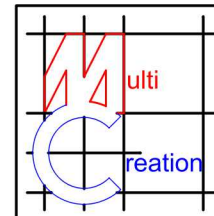


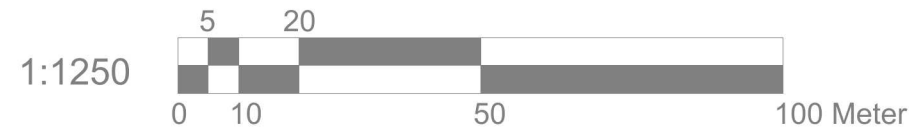

LOCATION PLAN 1:1250

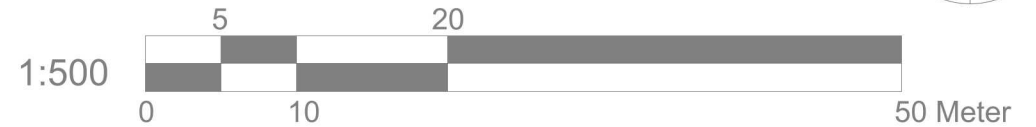

BLOCK PLAN 1:500

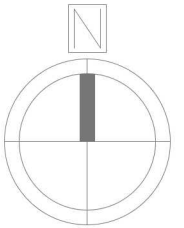

Project:
86 Copthall Road West
Ickenham
Uxbridge
UB10 8HT

Title:
Block plan
Location plan

Scale: 1:500/1250 @ A4
Date: Apr 2021
Drawing No.: 3469/SDE-01/SP
Revision
A
06.05.21