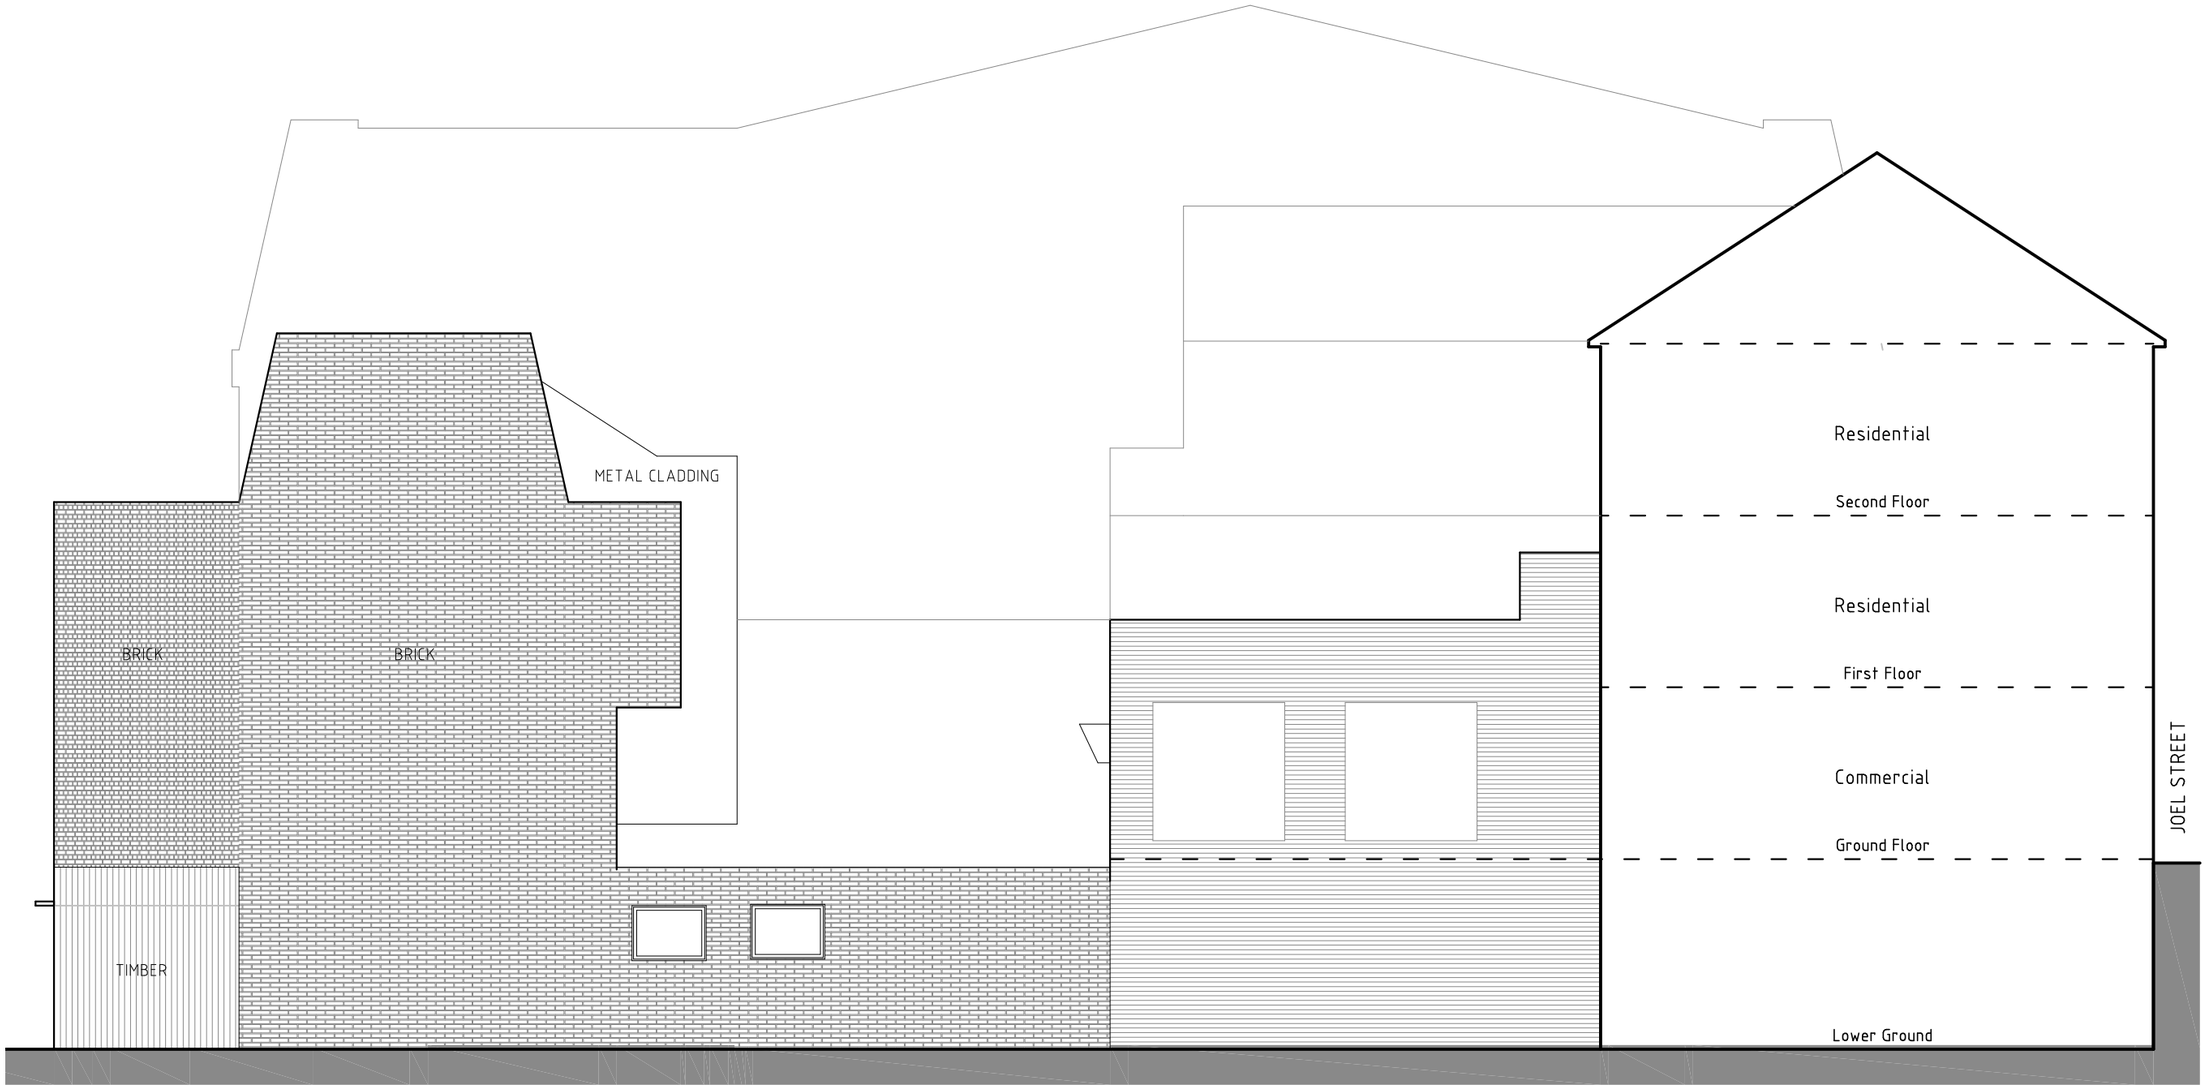

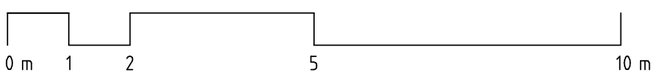

CLIENT

The Beer Barrel Ltd.

ARCHITECT

ICE ARCHITECTS | 54-58 Tanner Street | SE1 3PH London | uk
telephone + 44 (0) 20 32150015
www.ice-architects.com | ice-london@ice-architects.com

KEYPLAN

NOTES:

NO.	DATE	ISSUE
B	30.11.2020	Label Revision
A	09.10.2020	Minor Amendments
-	05.10.2020	First Issue

REVISIONS

PROJECT

47 Joel Street
Northwood HA6 1NZ

DRAWING TITLE

NORTH ELEVATION - EXISTING

DATE 05.10.2020

SCALE 1/100 @ A3

ICE JOB NO. 19.247

CAD FILE NAME ICE19.247.PL.PRO

DRAWING NO. PL 02.04

REVISION B

© Copyright ICE ARCHITECTS LTD. 2020