


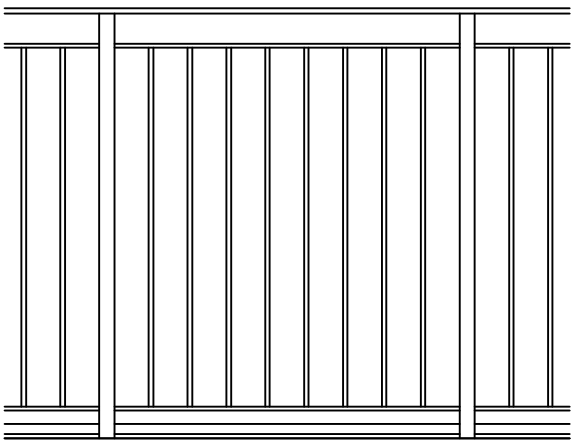


50 x 10mm flat powder coated handrail at 1100mm above balcony deck finish
Handrail in RAL 7015 Slate Grey

40mm square posts bolted onto perimeter steel channel to manufacturer's details.
Posts in RAL 7015 Slate Grey

100 x 21mm DuraDeck composite timber decking in flush grey finish

Pressed metal fascia panels to RAL 7015 Slate Grey

PART TYPICAL ELEVATION

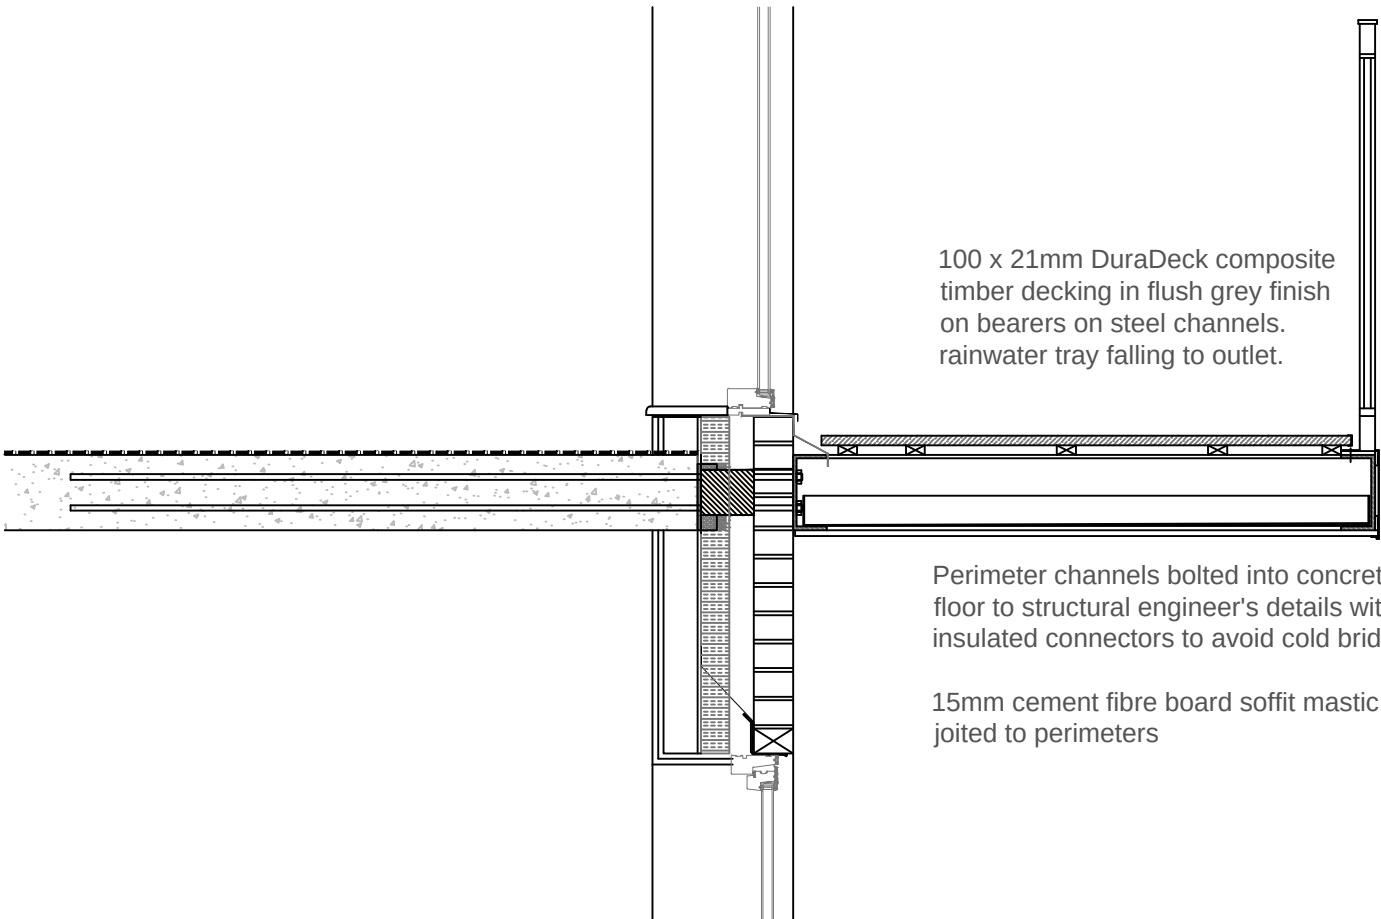

100 x 21mm DuraDeck composite timber decking in flush grey finish on bearers on steel channels.
rainwater tray falling to outlet.

Perimeter channels bolted into concrete floor to structural engineer's details with insulated connectors to avoid cold bridging.

15mm cement fibre board soffit mastic joited to perimeters

TYPICAL SECTION AT FLOOR INTERSECTION

BN1 ARCHITECTS



202 Ditchling Road Brighton, East Sussex BN1 6JE Telephone: 01273 555007 E-mail: chris.brooks.arch@sky.com Project Name: ONSLOW MILLS			
Website : http://bn1architects.co.uk			
Drawing Title: TYPICAL BALCONY DETAILS			
Project No: BN1-234	Drawing No: Balc 01	Revision:	
Drawing Status: Planning	Date: Nov 2018	Scale: 1:20 @ A3	Drawn: GW Reviewed: