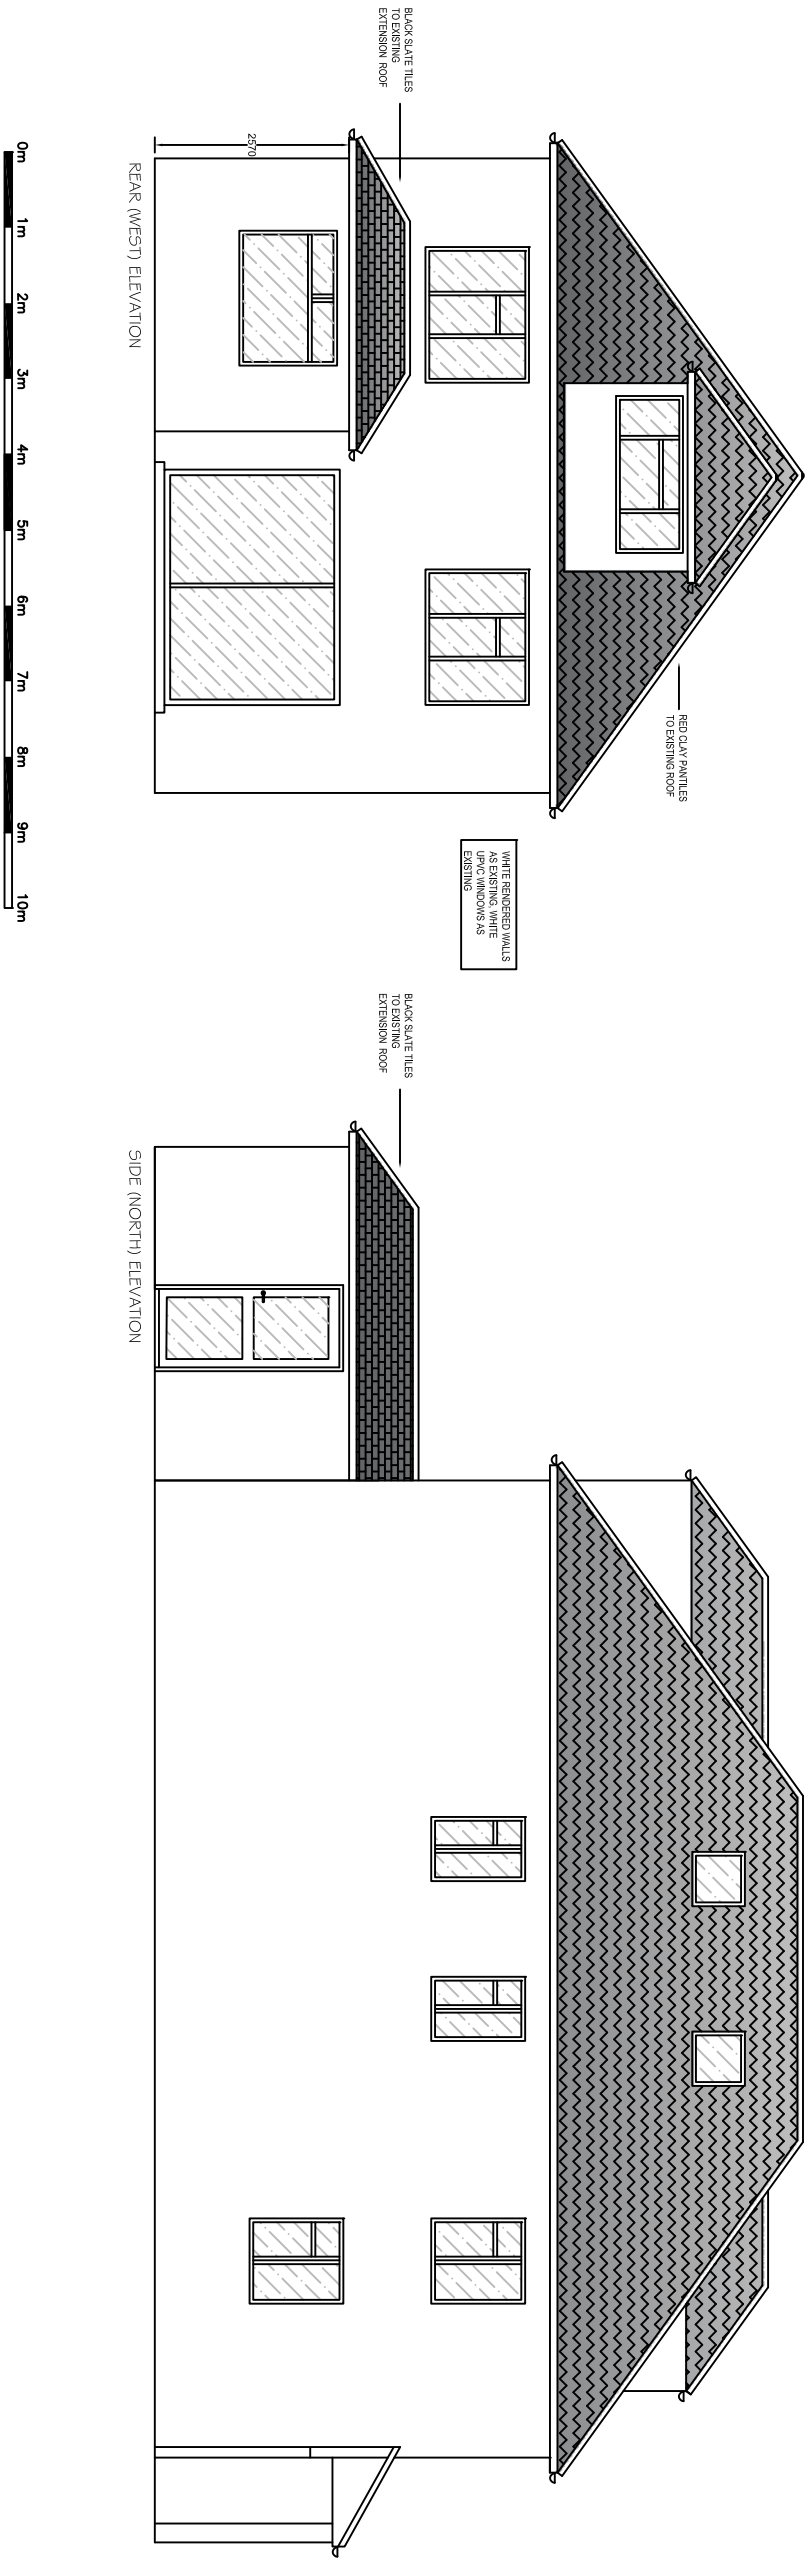


[illegible]

EXISTING DRAWING

Dr Sam Shah

PROJECT ADDRESS
30 THE AVENUE
ICKENHAM
MIDDX
UB10 8NP

DRAWING TITLE

ELEVATIONS

EXISTING LAYOUTS

DESIGNER-SIGNED OFF BY	DATE	CAD MANAGER-SIGNED OFF BY	DATE
DESIGNER / DRAWN BY		AMENDED DATE	
CJP		14.3.17	
Project No.	SCALE	Building	Floor
002	1:100 @ A3	all	GA
			Revision
			0