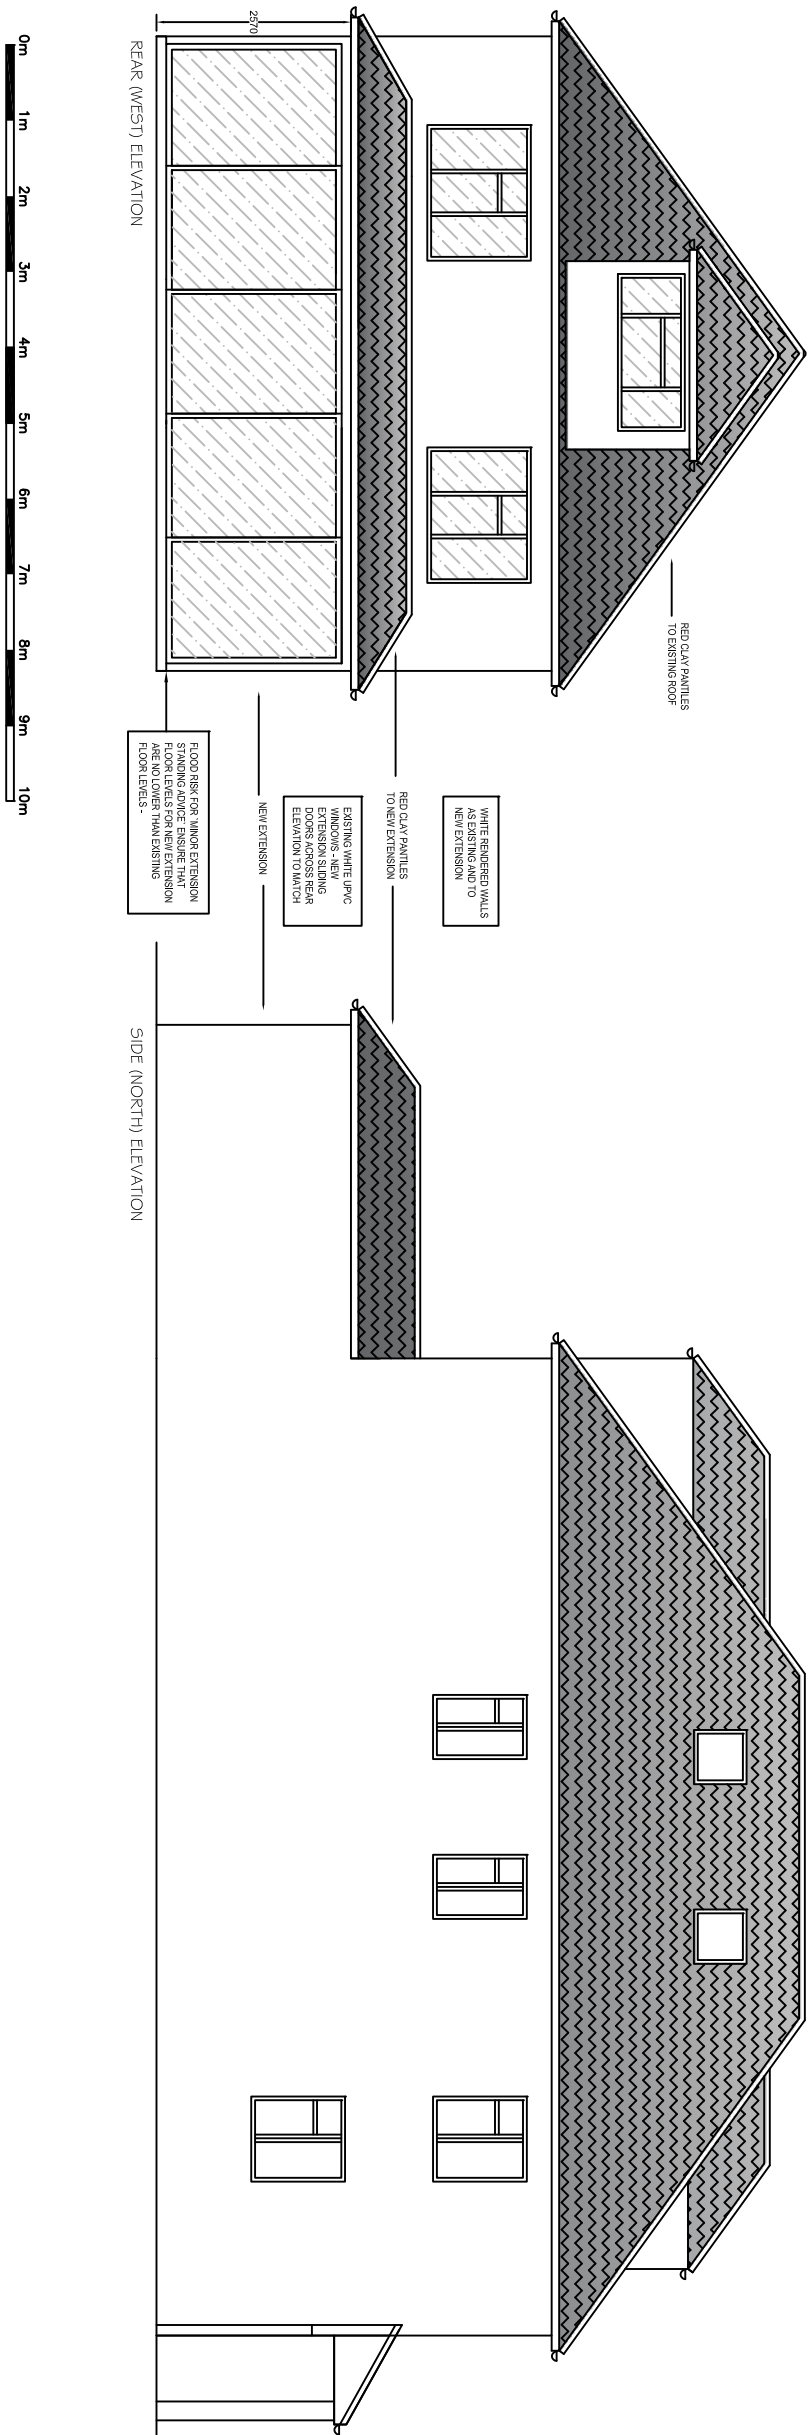


[illegible]

PROPOSED DRAWING

apollo
QUALITY FIRST

CLIENT	Dr Sam Shah
PROJECT ADDRESS	30 THE AVENUE ICKENHAM MIDDX UB10 8NP

DRAWING TITLE	
ELEVATIONS	
PROPOSED LAYOUTS	
DESIGNER: SIGNED OFF BY	DATE
CAD MANAGER: SIGNED OFF BY	DATE

DESIGNER / DRAWN BY	SCALE	AMENDED DATE
CJP	1:100@A3	14.3.17
Project No.	Building	Floor
102		all
		GA
		0