

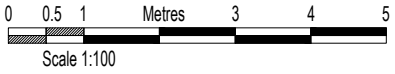


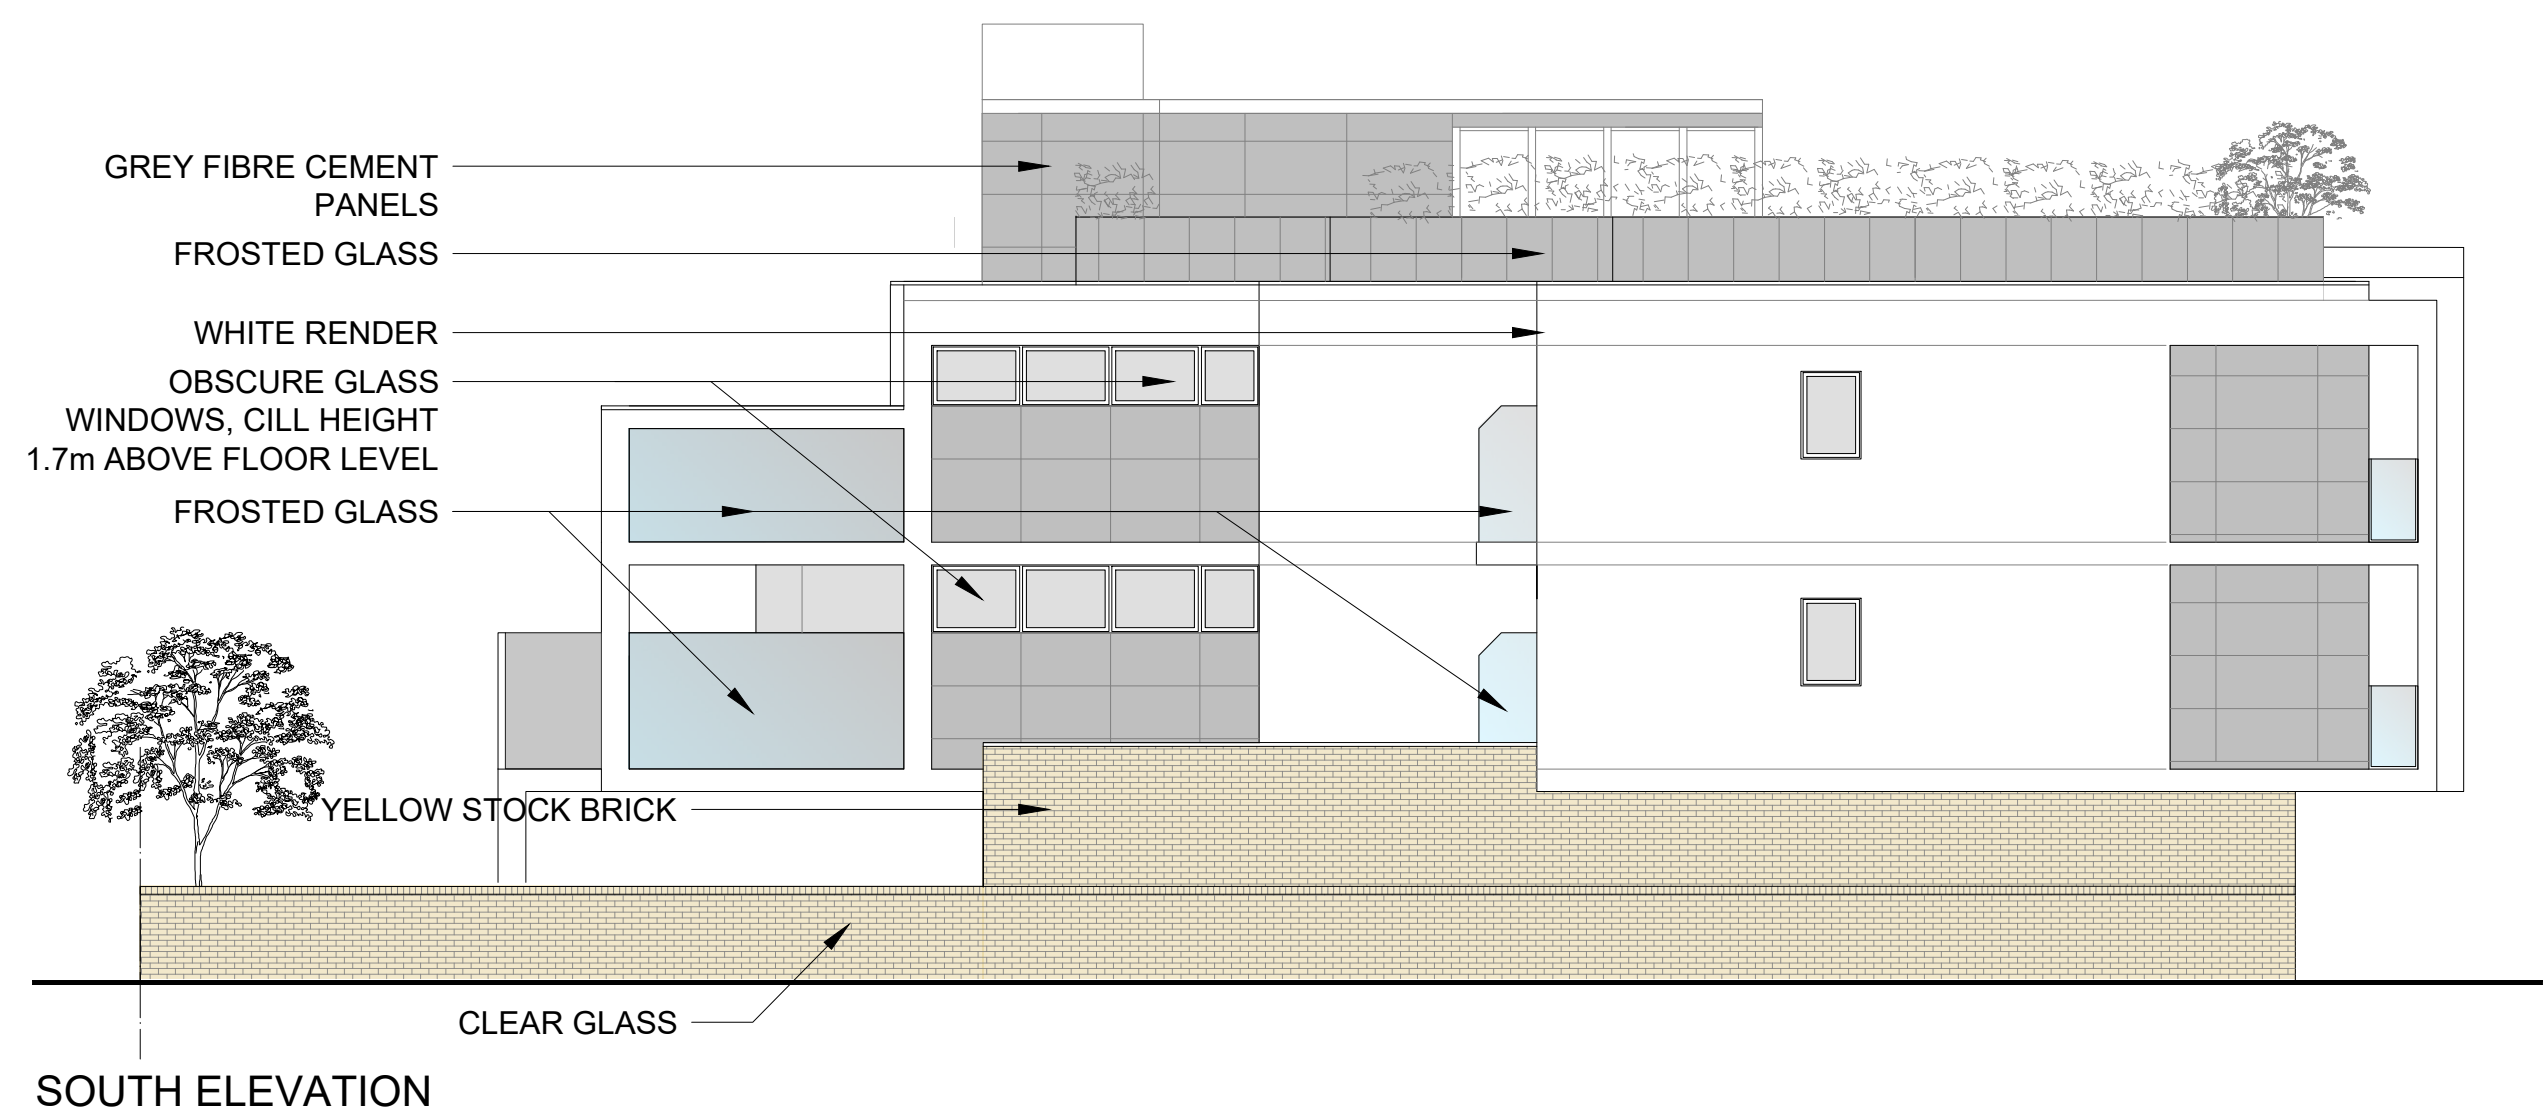

- MATERIALS:**
- WALLS :**
YELLOW STOCK BRICK
WHITE RENDER
GREY FIBRE CEMENT PANELS
TOUGHENED GLASS
- WINDOWS AND DOORS:**
GREY ALUMINUM FRAMES
- BALUSTRADES:**
CLEAR AND FROSTED GLASS

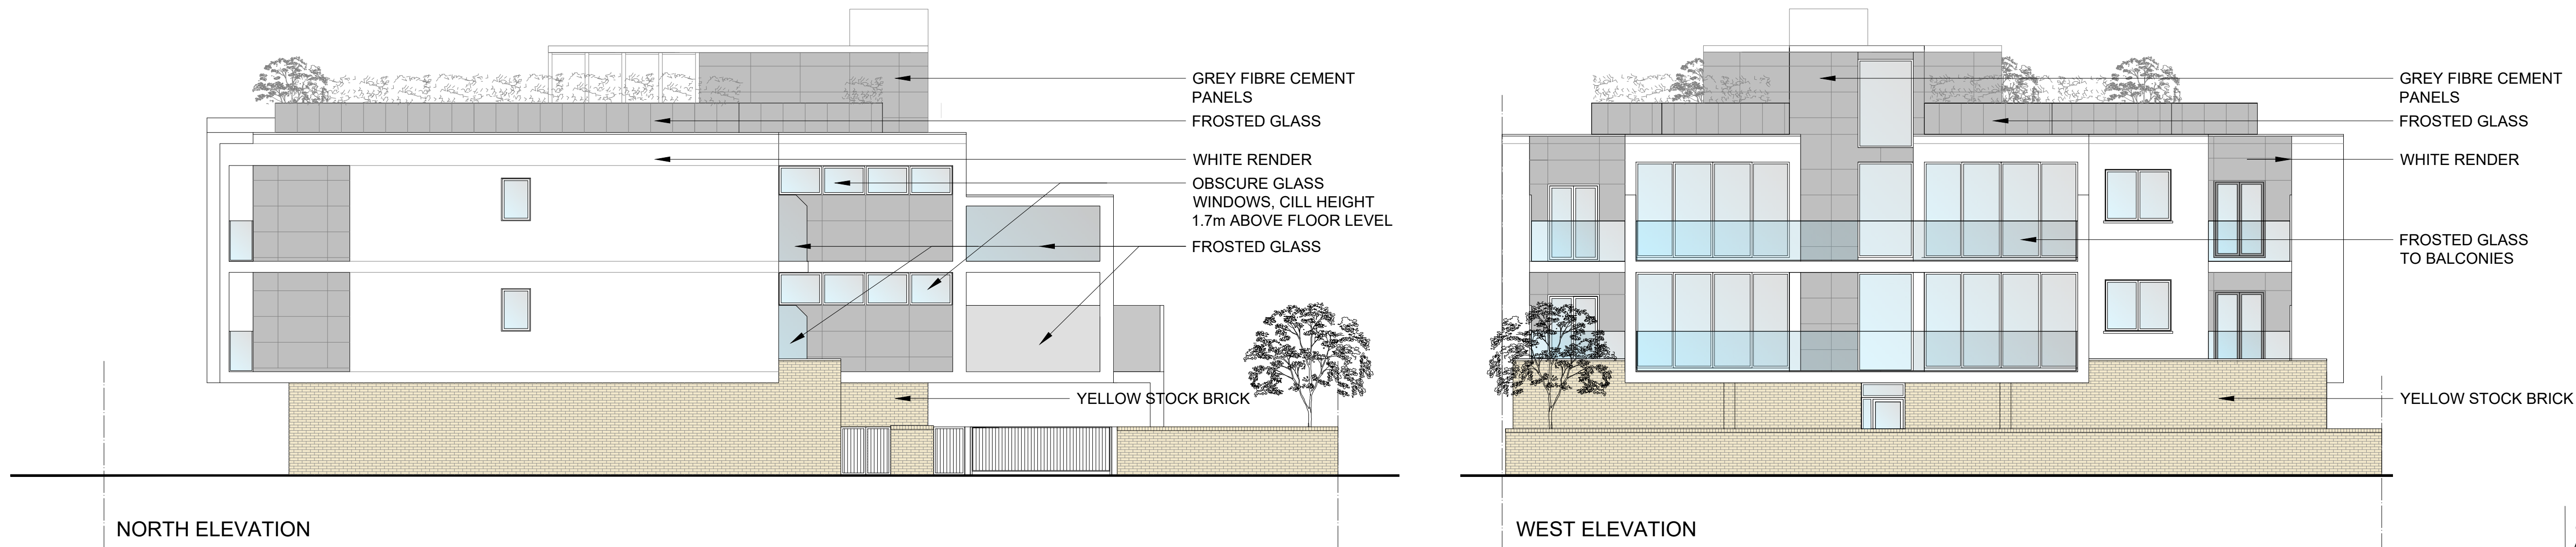

GENERAL	NOV '21	A
AMENDMENTS	DATE	REV.
COPYRIGHT RESERVED		
ALL SCALED DIMENSIONS MUST BE VERIFIED ON SITE		

JOB
132 RYEFIELD AVENUE HILLINGDON UB10 9DA
CLIENT
JAGJEET CHOPRA
DRAWING
PROPOSED ELEVATIONS

DALE VENN ARCHITECTS
Architects, Planners & Surveyors

HIGH HOUSE, HARLINGTON ROAD,
HILLINGDON, MIDDLESEX 01895-237345

SCALE 1:100 @ A1	DRAWING No.	REV.
DATE MAY '21	5020-16	A
DRAWN LK		
CHECKED DV		