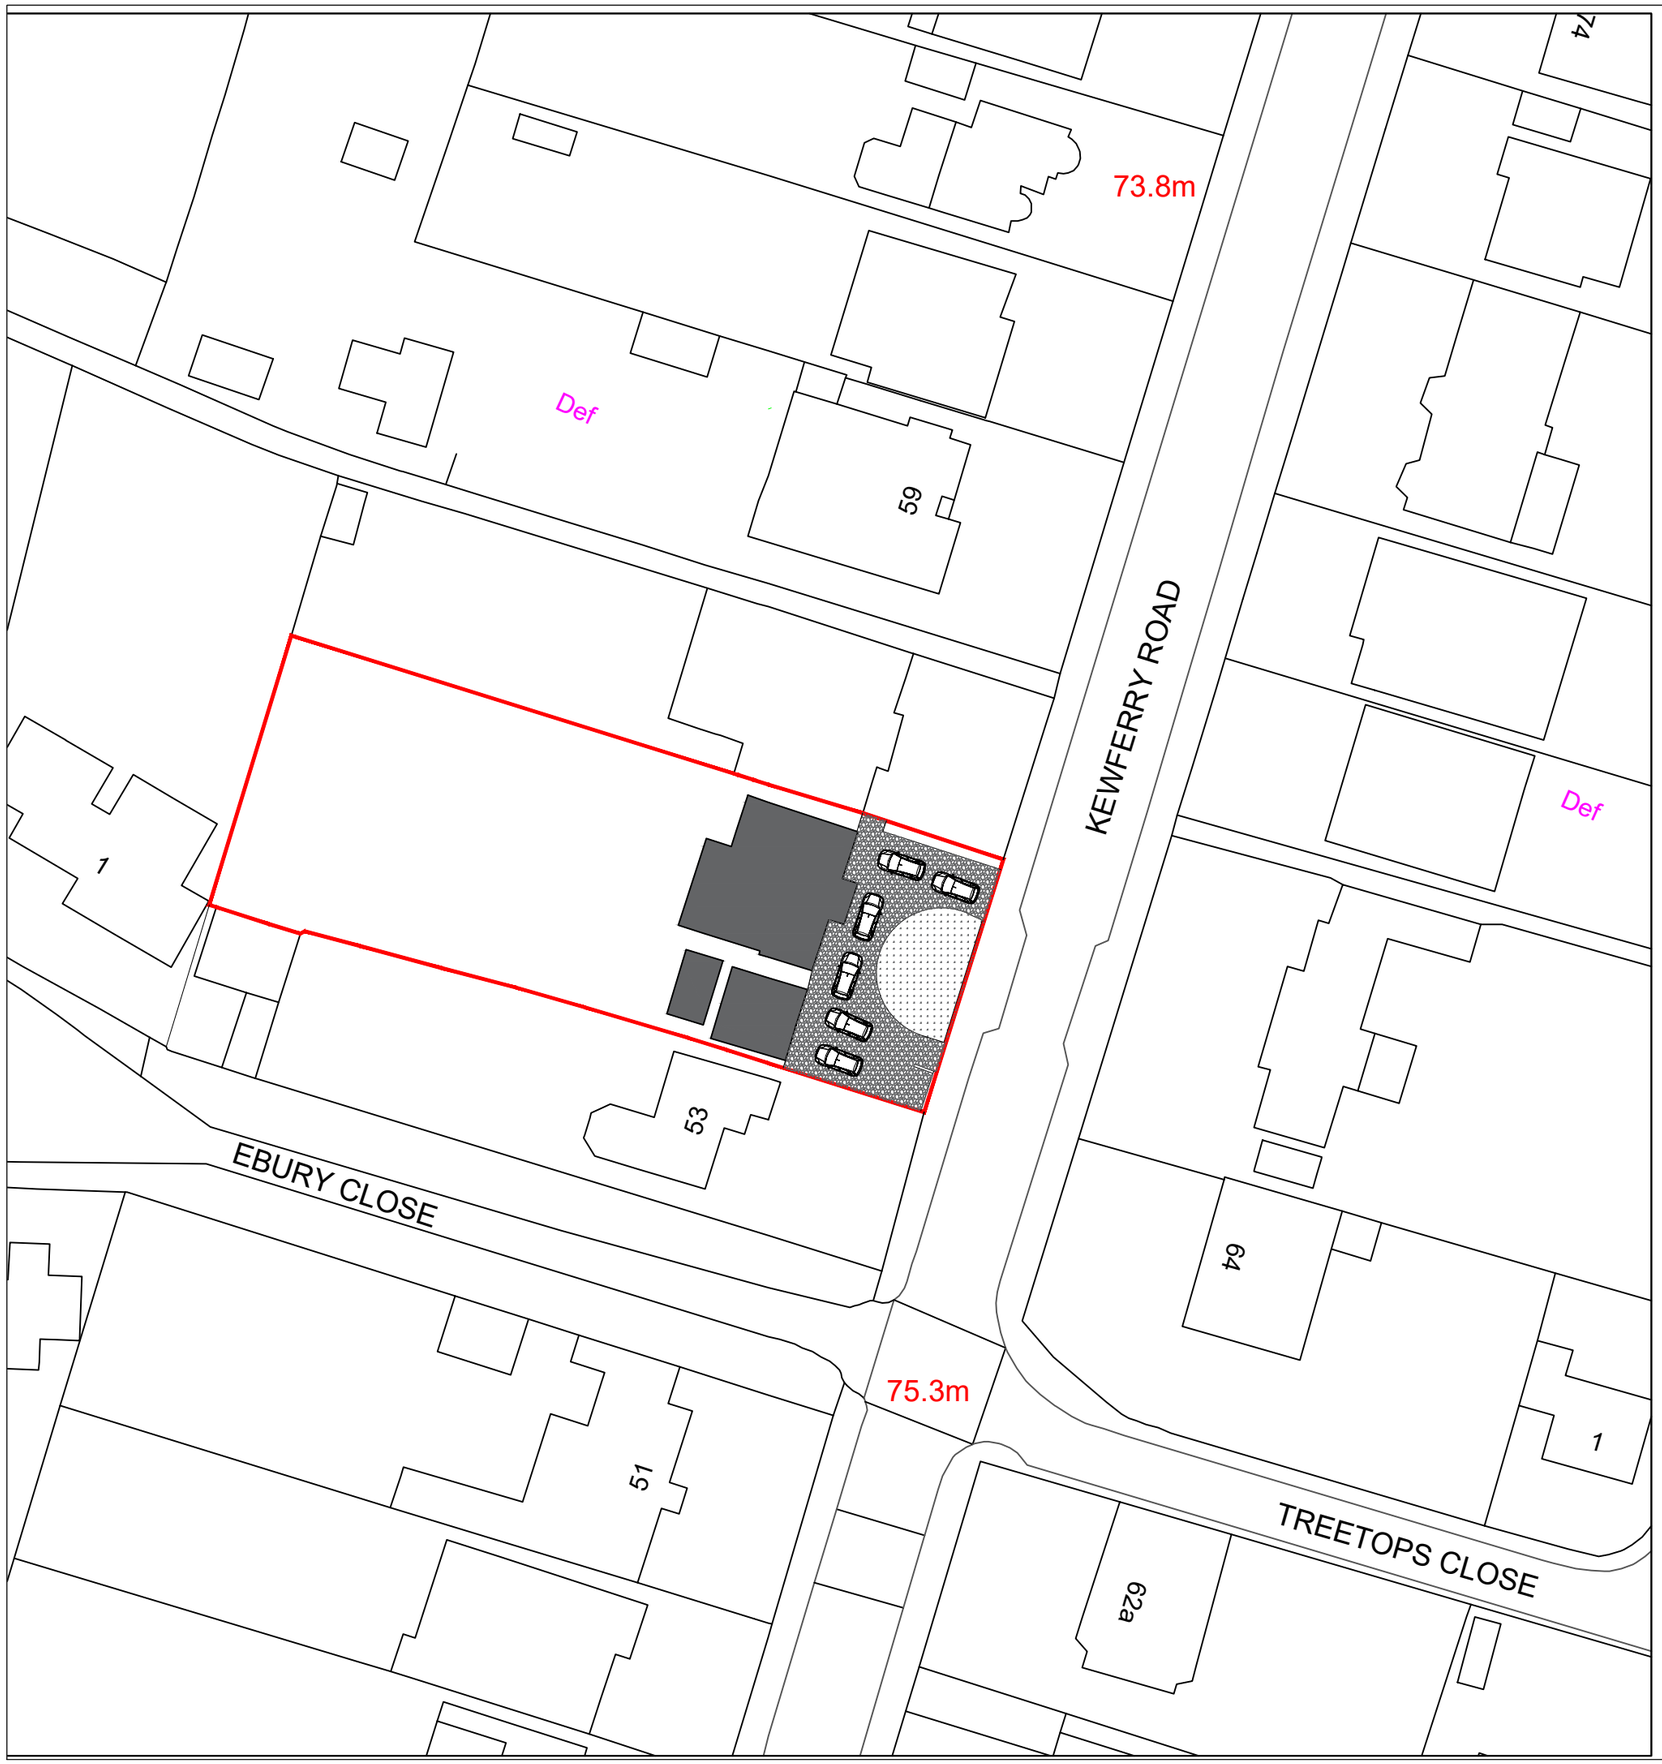


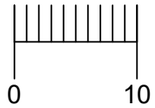


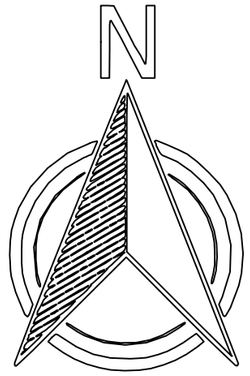


Notes

1. This drawing is issued for planning purposes. Do not scale from the drawing for the purposes of construction.
2. Structure to be in accordance with Structural Engineers drawings.
3. All works to be carried out as per building regulations & approvals of statutory authorities
4. Party wall/fence matters to be agreed with adjoining owners

**KEY**

**EXISTING**

**PARKING**

| Rev | Revision Note | Revision Date | Drawn by | Checked by |
|---|---|---|---|---|
| R1 | For planning only | 26/03/2026 | JSB | |

Project

55 KEWFERRY ROAD

Drawing

PL-100.01 BLOCK PLAN

Designer

H-JAG ARCHITECTURE

5 Birch drive, Rickmansworth, WD3 9UL

Tel: +44203 488 3968

Email: jag.brant@h-jag.com

Drawing status

FOR PLANNING

R1

Drawn by

JSB

Checked by

Date

MAR 2026

Scale @ A3

1:500

Graph scale