


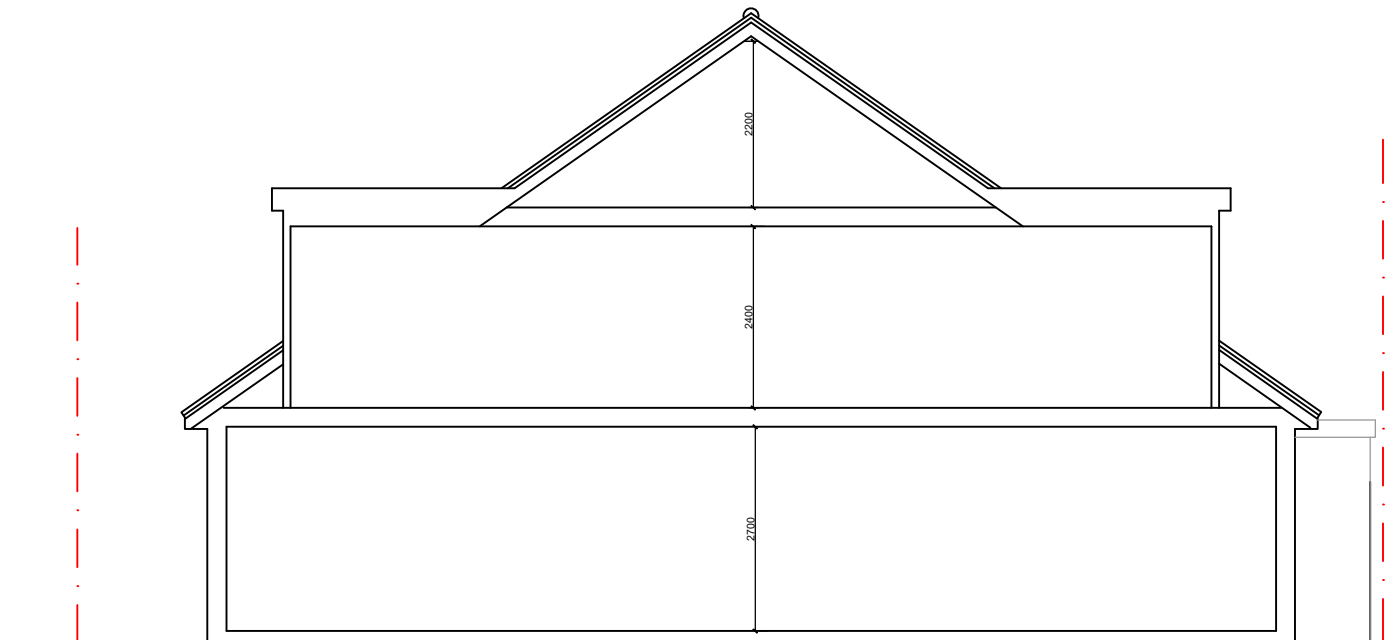


SECTION A-A

43 SWEETCROFT LANE, UXBRIDGE, UB10 9LE



THE GILLETT MACLEOD PARTNERSHIP
Chartered Architects & Town Planning Consultants
1 High Road Old Eastcote Pinner Middlesex HA5 2EW tel. 0208 868 1333

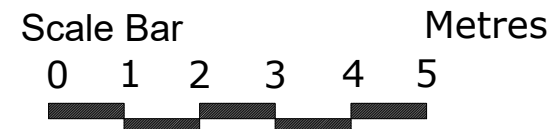

Drg. No. 20/3379/2
Scale 1:100@A4
Date 03/02/21
Drawn by AK