


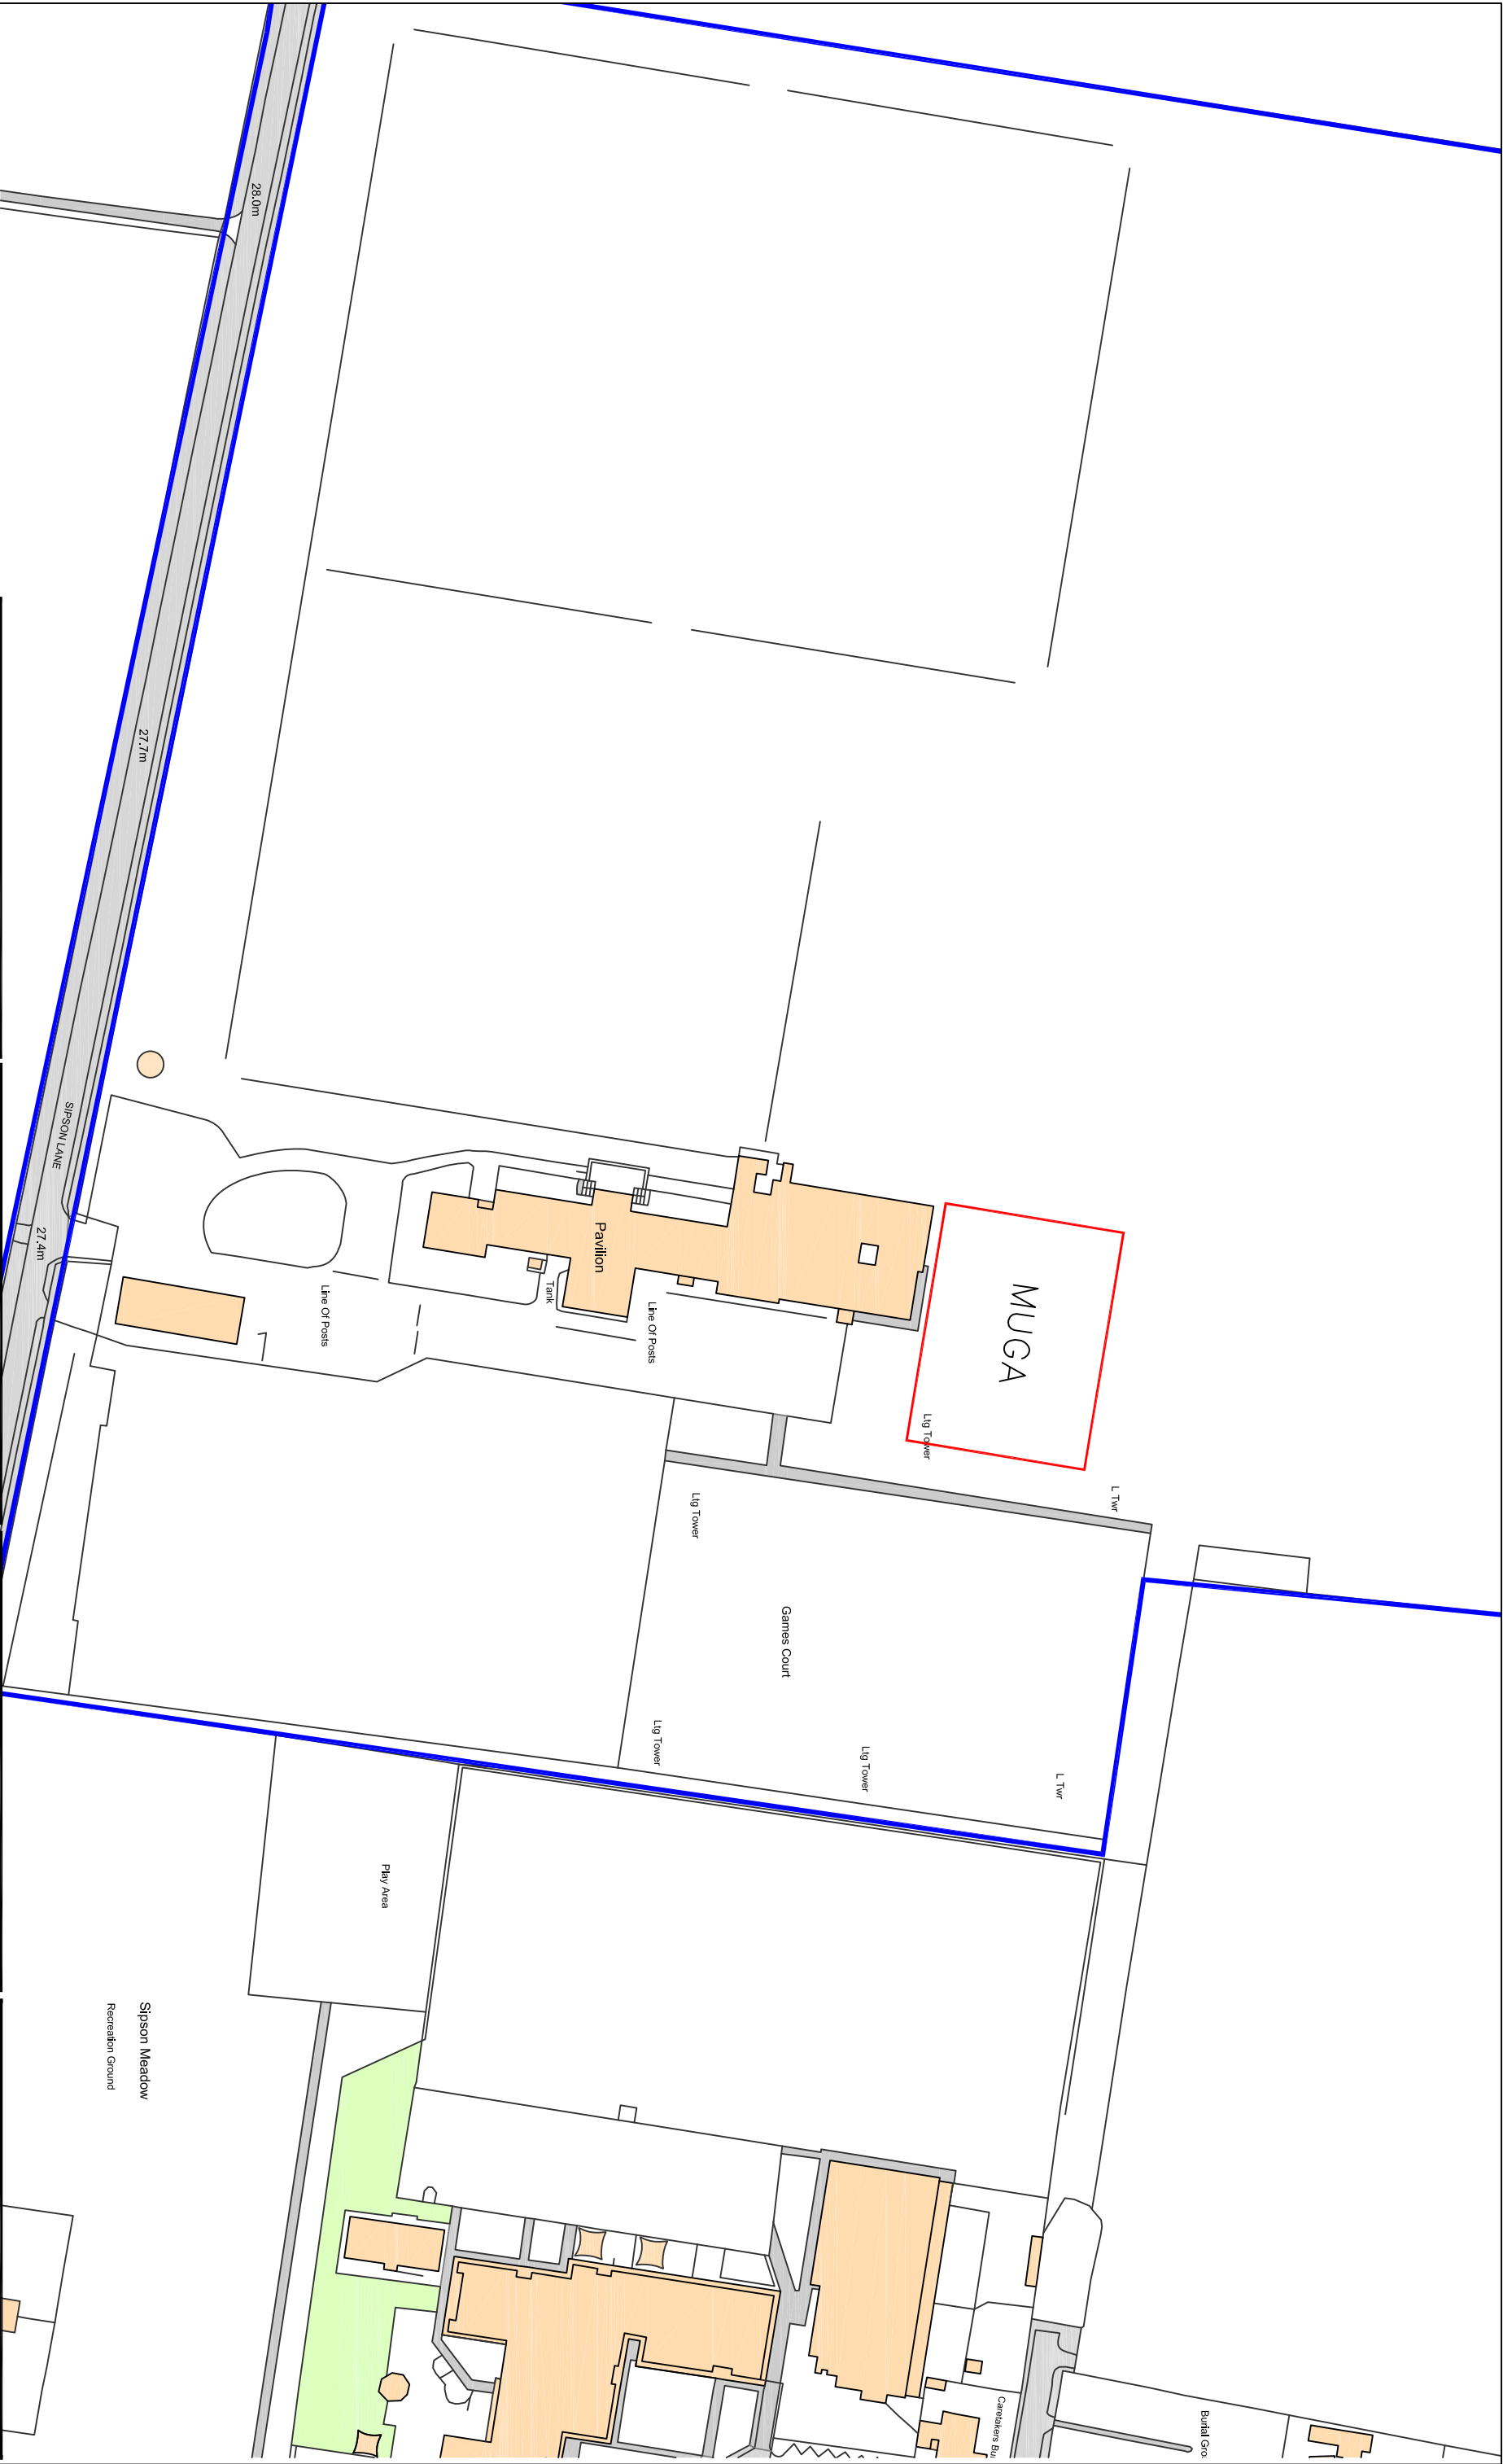

Revision	Description	Date
----------	-------------	------

Imperial College
London

Support Services
Estates
South Kensington Campus London SW7 2AZ
Tel: 020 7594 1707 Fax: 020 7594 8925

Project

Title
HARLINGTON CAMPUS

Drawn by JLN	Checked	File
Drawing Number	Revision	Scale 1:1250 @ A3
	Date	