



FLOOR AREAS

PLOT 1	1-BED	58 SQM
PLOT 2	1-BED	58 SQM
PLOT 3	2-BED	78 SQM

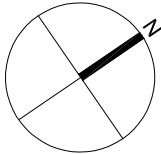

BUILT IN STORAGE	NOV 2020	C
DIMENSIONS	JUL 2020	B
FLOOR LAYOUT	JUL 2020	A
AMENDMENTS	DATE	REV
All dimensions are to be finished and clear. Floor and foundation levels are to be indicated on the drawings. Dimensions and any discrepancies in the drawings are to be verified by the architect before the building work commences. The architect is not responsible for the accuracy of the drawings.		

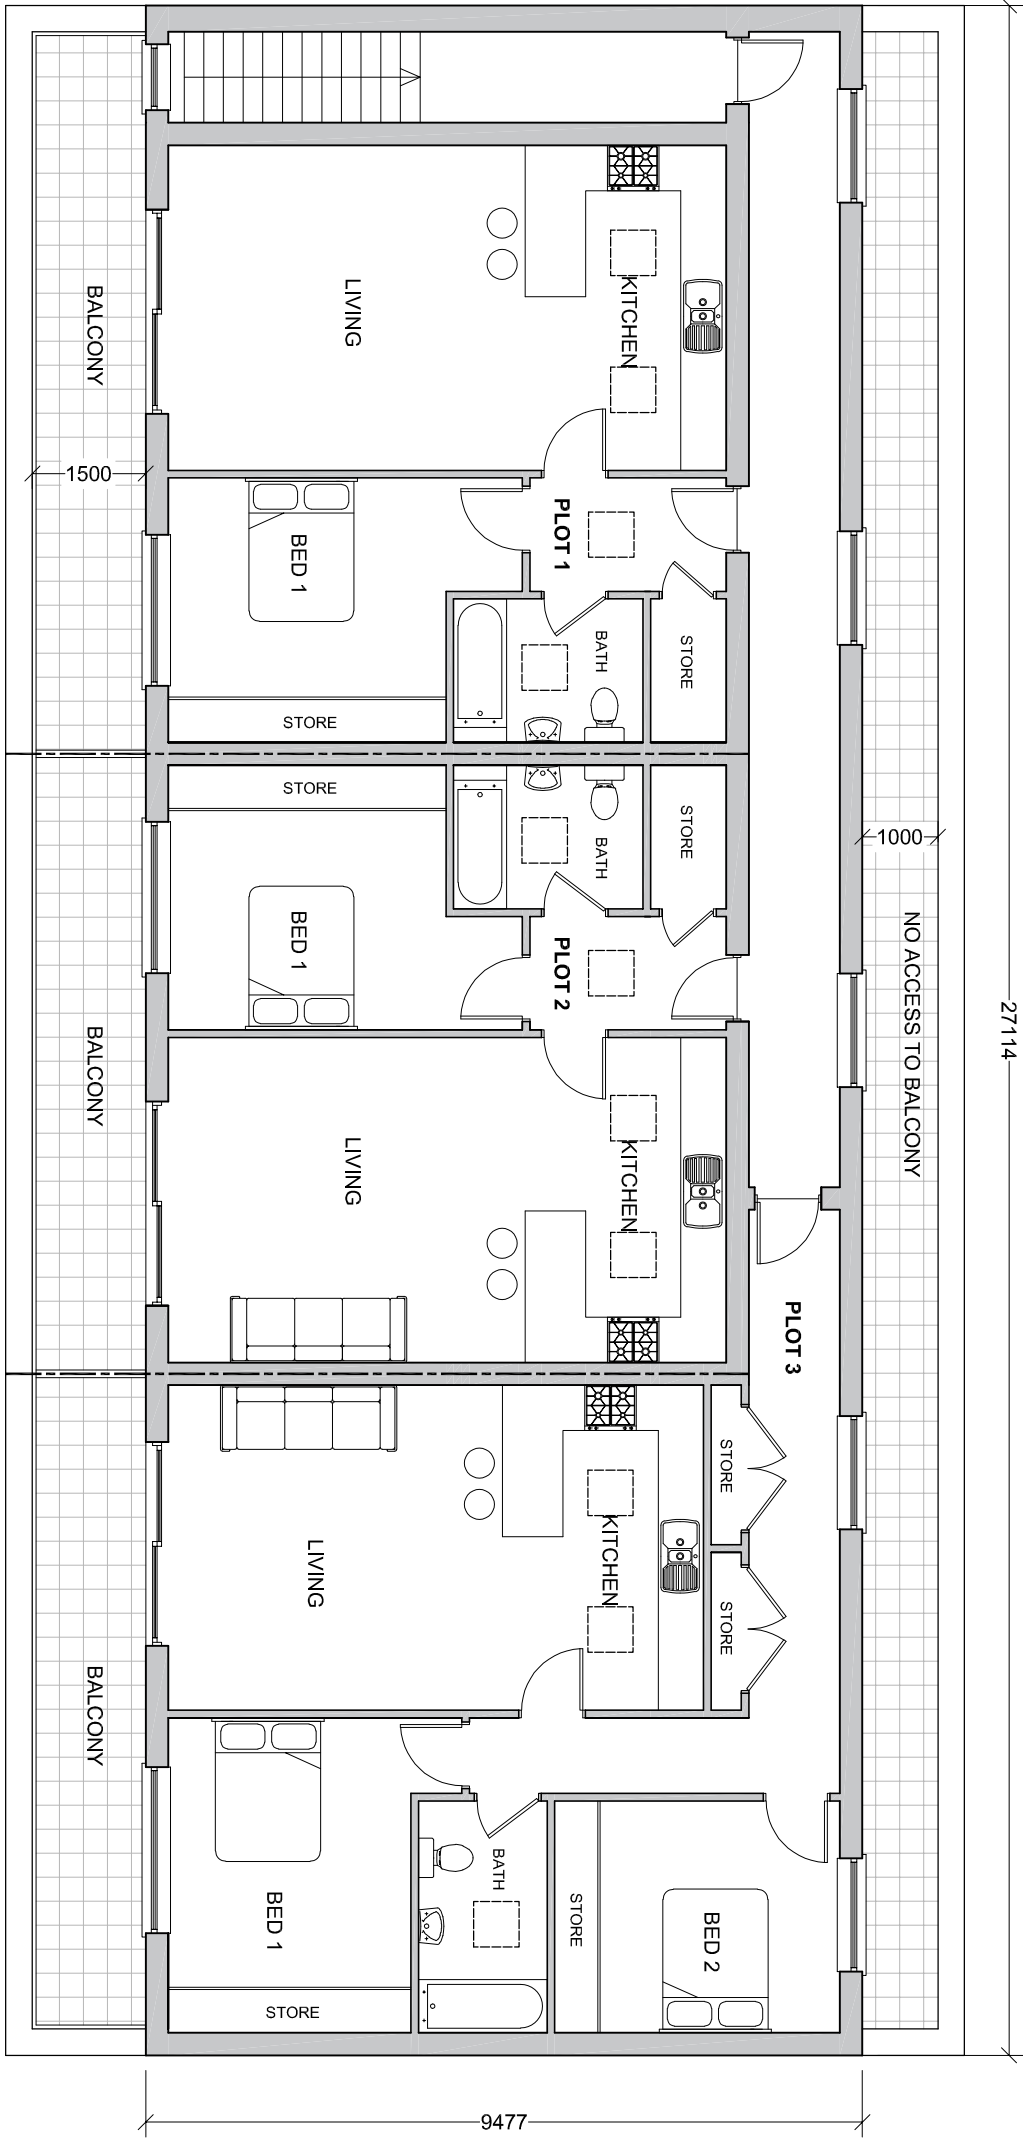

bernard murray design
chartered architect

WWW.BMURRAYDESIGN.CO.UK
78 BRIDGE ROAD, UXBRIDGE, MIDDLESEX UB8 3QW
TEL: 07988 471714 EMAIL: BMURRAYDESIGN@YAHOO.CO.UK

PROJECT
TRANSPORT HOUSE
HILLINGDON
UB10 0LY

CLIENT
MR CM CHAYA

DRAWING
PROPOSED SECOND FLOOR

SCALE	1:100 @ A3	DRAWING NUMBER	REV.
DATE	JUL 2020	BM	1134-02 C