



FLOOR AREAS

PLOT 1	1-BED	58 SQM
PLOT 2	1-BED	57 SQM
PLOT 3	2-BED	73 SQM

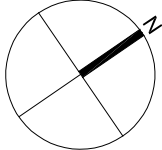

WINDOW ARRANGEMENT	FEB 2021	FEB 2021	FEB 2021	FEB 2021	FEB 2021
PROPOSED LIFT	FEB 2021	FEB 2021	FEB 2021	FEB 2021	FEB 2021
BUILT IN STORAGE	NOV 2020	NOV 2020	NOV 2020	NOV 2020	NOV 2020
DIMENSIONS	JUL 2020	JUL 2020	JUL 2020	JUL 2020	JUL 2020
FLOOR LAYOUT	JUL 2020	JUL 2020	JUL 2020	JUL 2020	JUL 2020
AMENDMENTS	DATE	DATE	DATE	DATE	DATE
REV.	REV.	REV.	REV.	REV.	REV.

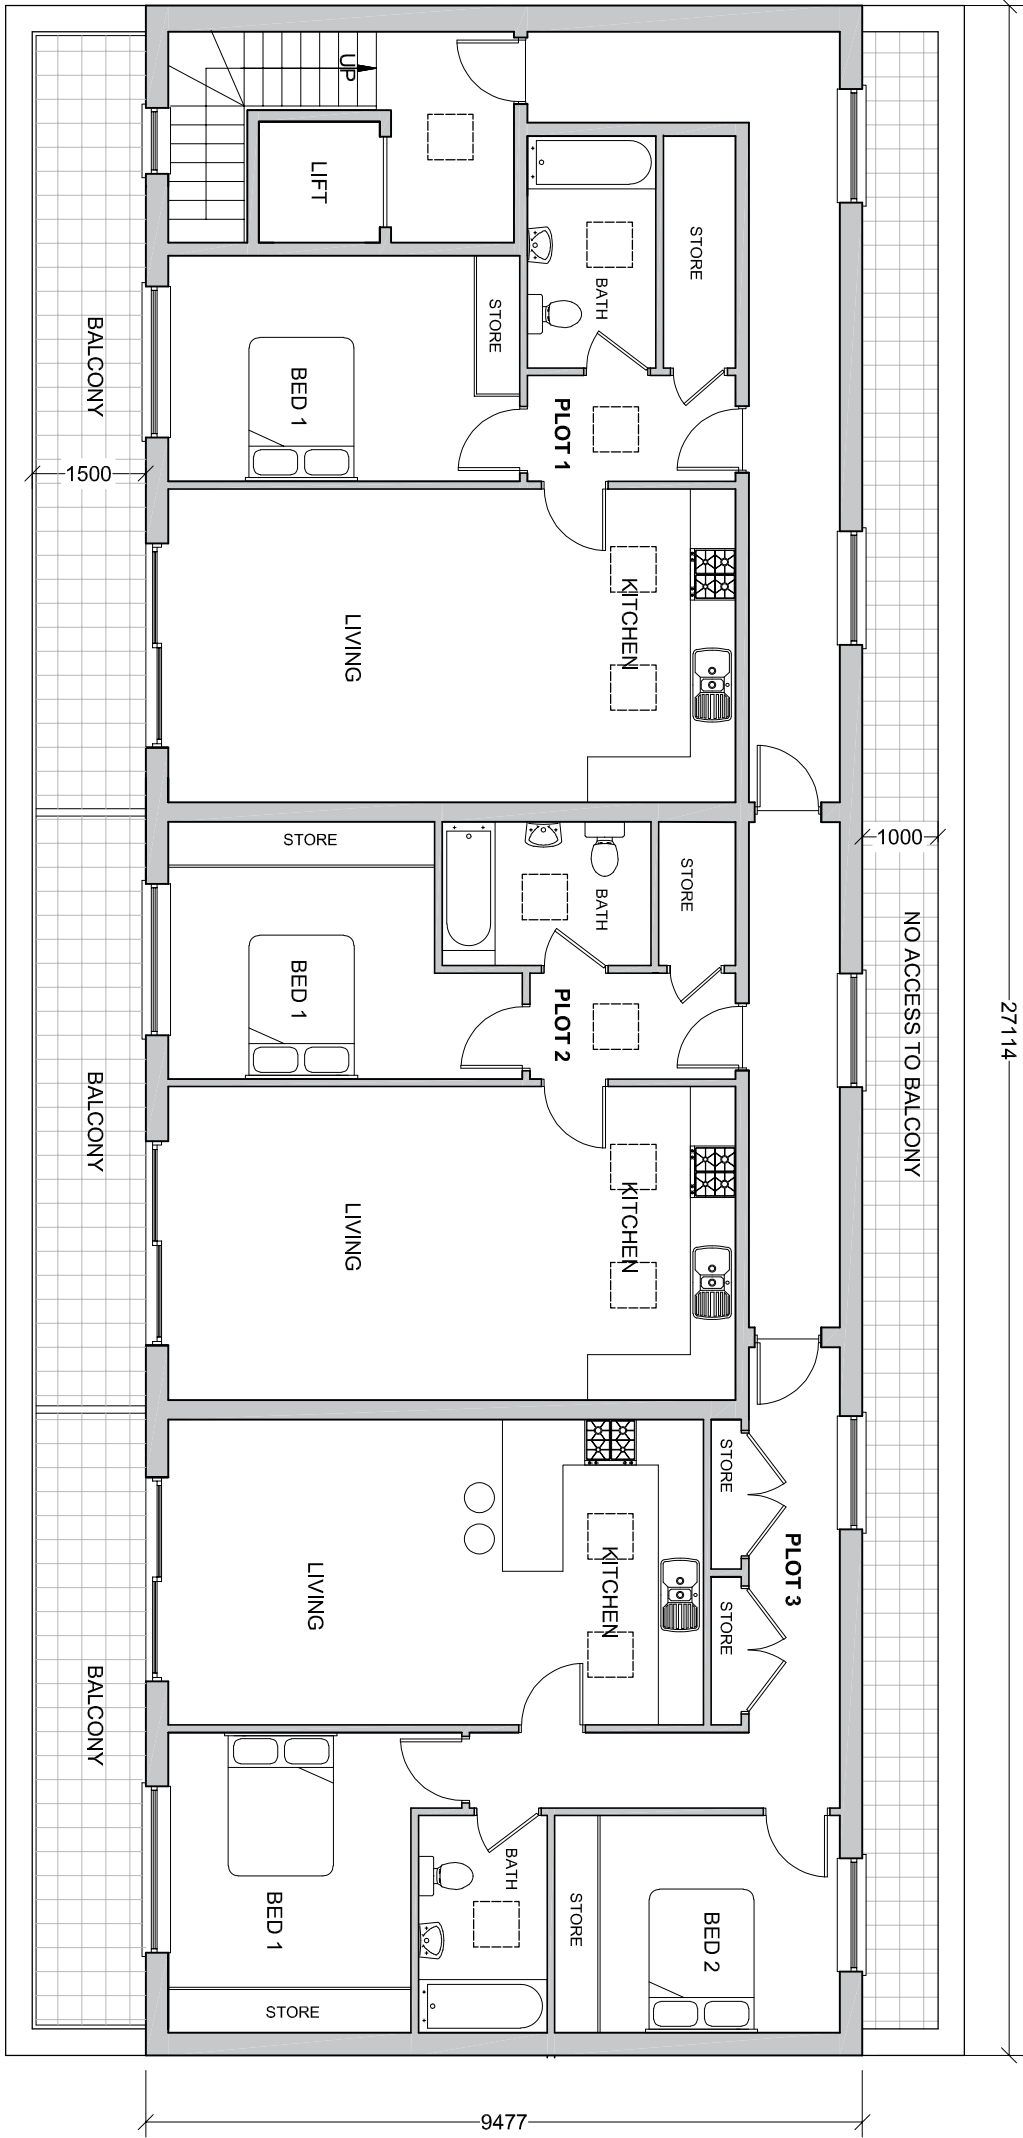

bernard murray design
chartered architect

WWW.BMURRAYDESIGN.CO.UK
78 BRIDGE ROAD, UXBRIDGE, MIDDLESEX UB8 3QW
TEL: 07988 471714 EMAIL: BMURRAYDESIGN@YAHOO.CO.UK

PROJECT
TRANSPORT HOUSE
HILLINGDON
UB10 0LY

CLIENT
MR CM CHAYA

DRAWING
PROPOSED SECOND FLOOR

SCALE	1:100 @ A3	DRAWING NUMBER	REV.
DATE	JUL 2020	1134-02	E
DRAWN	BM		