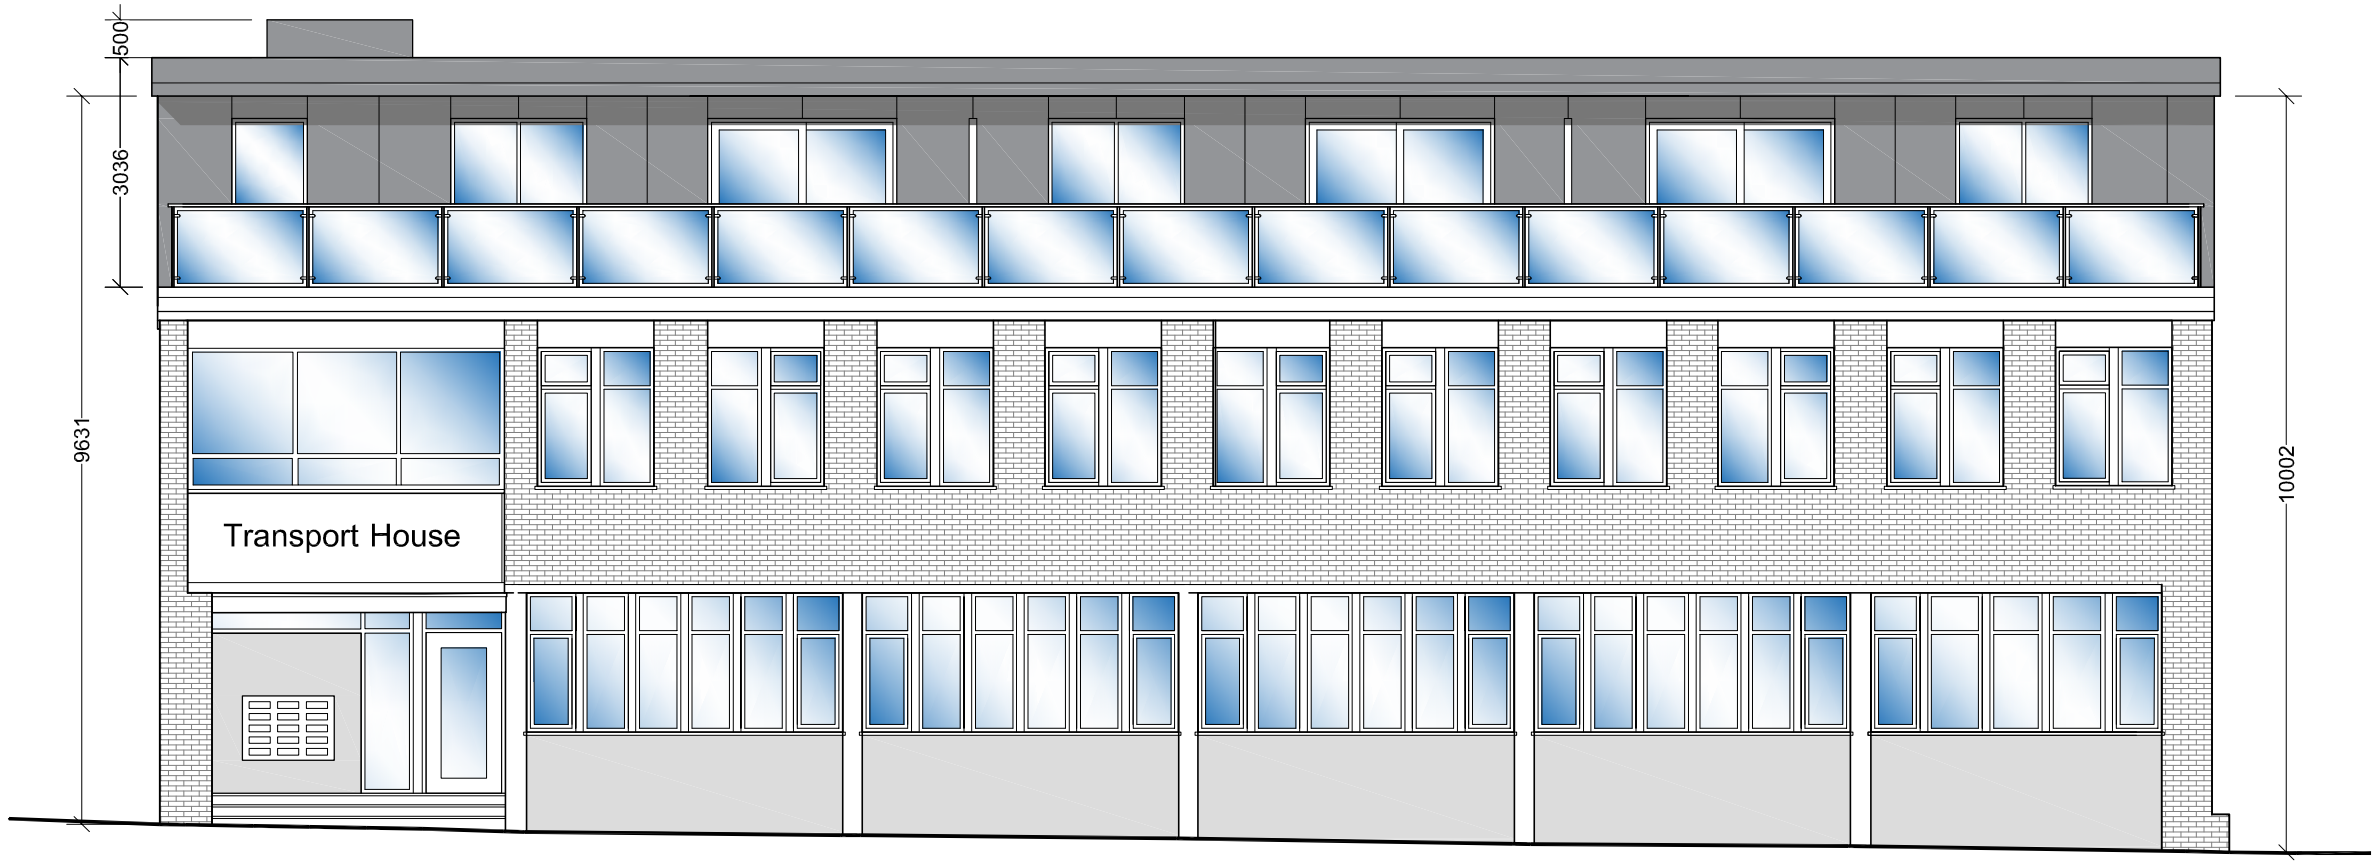

SOUTH ELEVATION

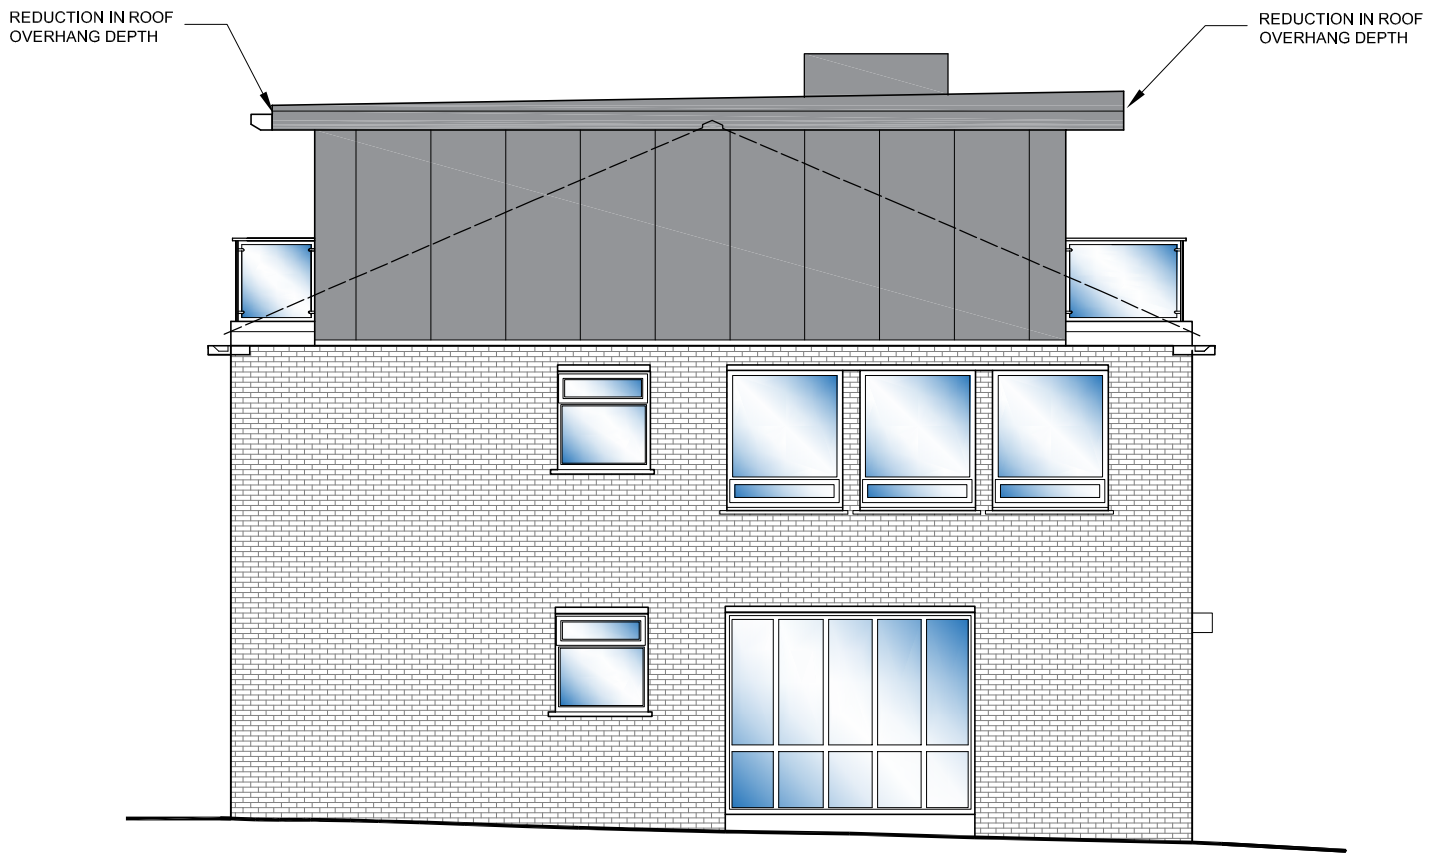

WEST ELEVATION

PROPOSED MATERIALS
WALLS: GREY METAL WALL CLADDING
ROOF: GREY SINGLE PLY MEMBRANE
WINDOWS: GREY ALUMINIUM FRAMES
DOORS: GREY ALUMINIUM FRAMES

0 0.5 1 Metres 3 4
Scale 1:100

AMENDMENTS	DATE	REV.
WINDOWS	MAR 2023	F
WINDOWS	JAN 2023	E
LIFT SHAFT	FEB 2021	D
MATERIALS	DEC 2020	C
DIMENSIONS	JUL 2020	B
FLOOR LAYOUT	JUL 2020	A

Dimensions, areas and levels where given are only approximate and subject to site survey.
All dimensions are to be checked on site. Figured dimensions only are to be taken from this drawing.
This drawing is to be read in conjunction with all relevant consultants and/or specialists drawings/documents and any discrepancies or variations are to be notified to the architect before the affected work commences. This drawing is copyright and remains the property of the Architects.

bernard murray design
chartered architect
WWW.BMURRAYDESIGN.CO.UK
78 BRIDGE ROAD, UXBRIDGE, MIDDLESEX UB82QW
TEL: 07958 471714 EMAIL: BMURRAYDESIGN@YAHOO.CO.UK

PROJECT
TRANSPORT HOUSE
HILLINGDON
UB10 0LY

CLIENT
MR CM CHHAYA

DRAWING
PROPOSED ELEVATIONS

SCALE 1:100 @ A3	DRAWING NUMBER	REV.
DATE JUL 2020	1134-03	F
DRAWN BM		