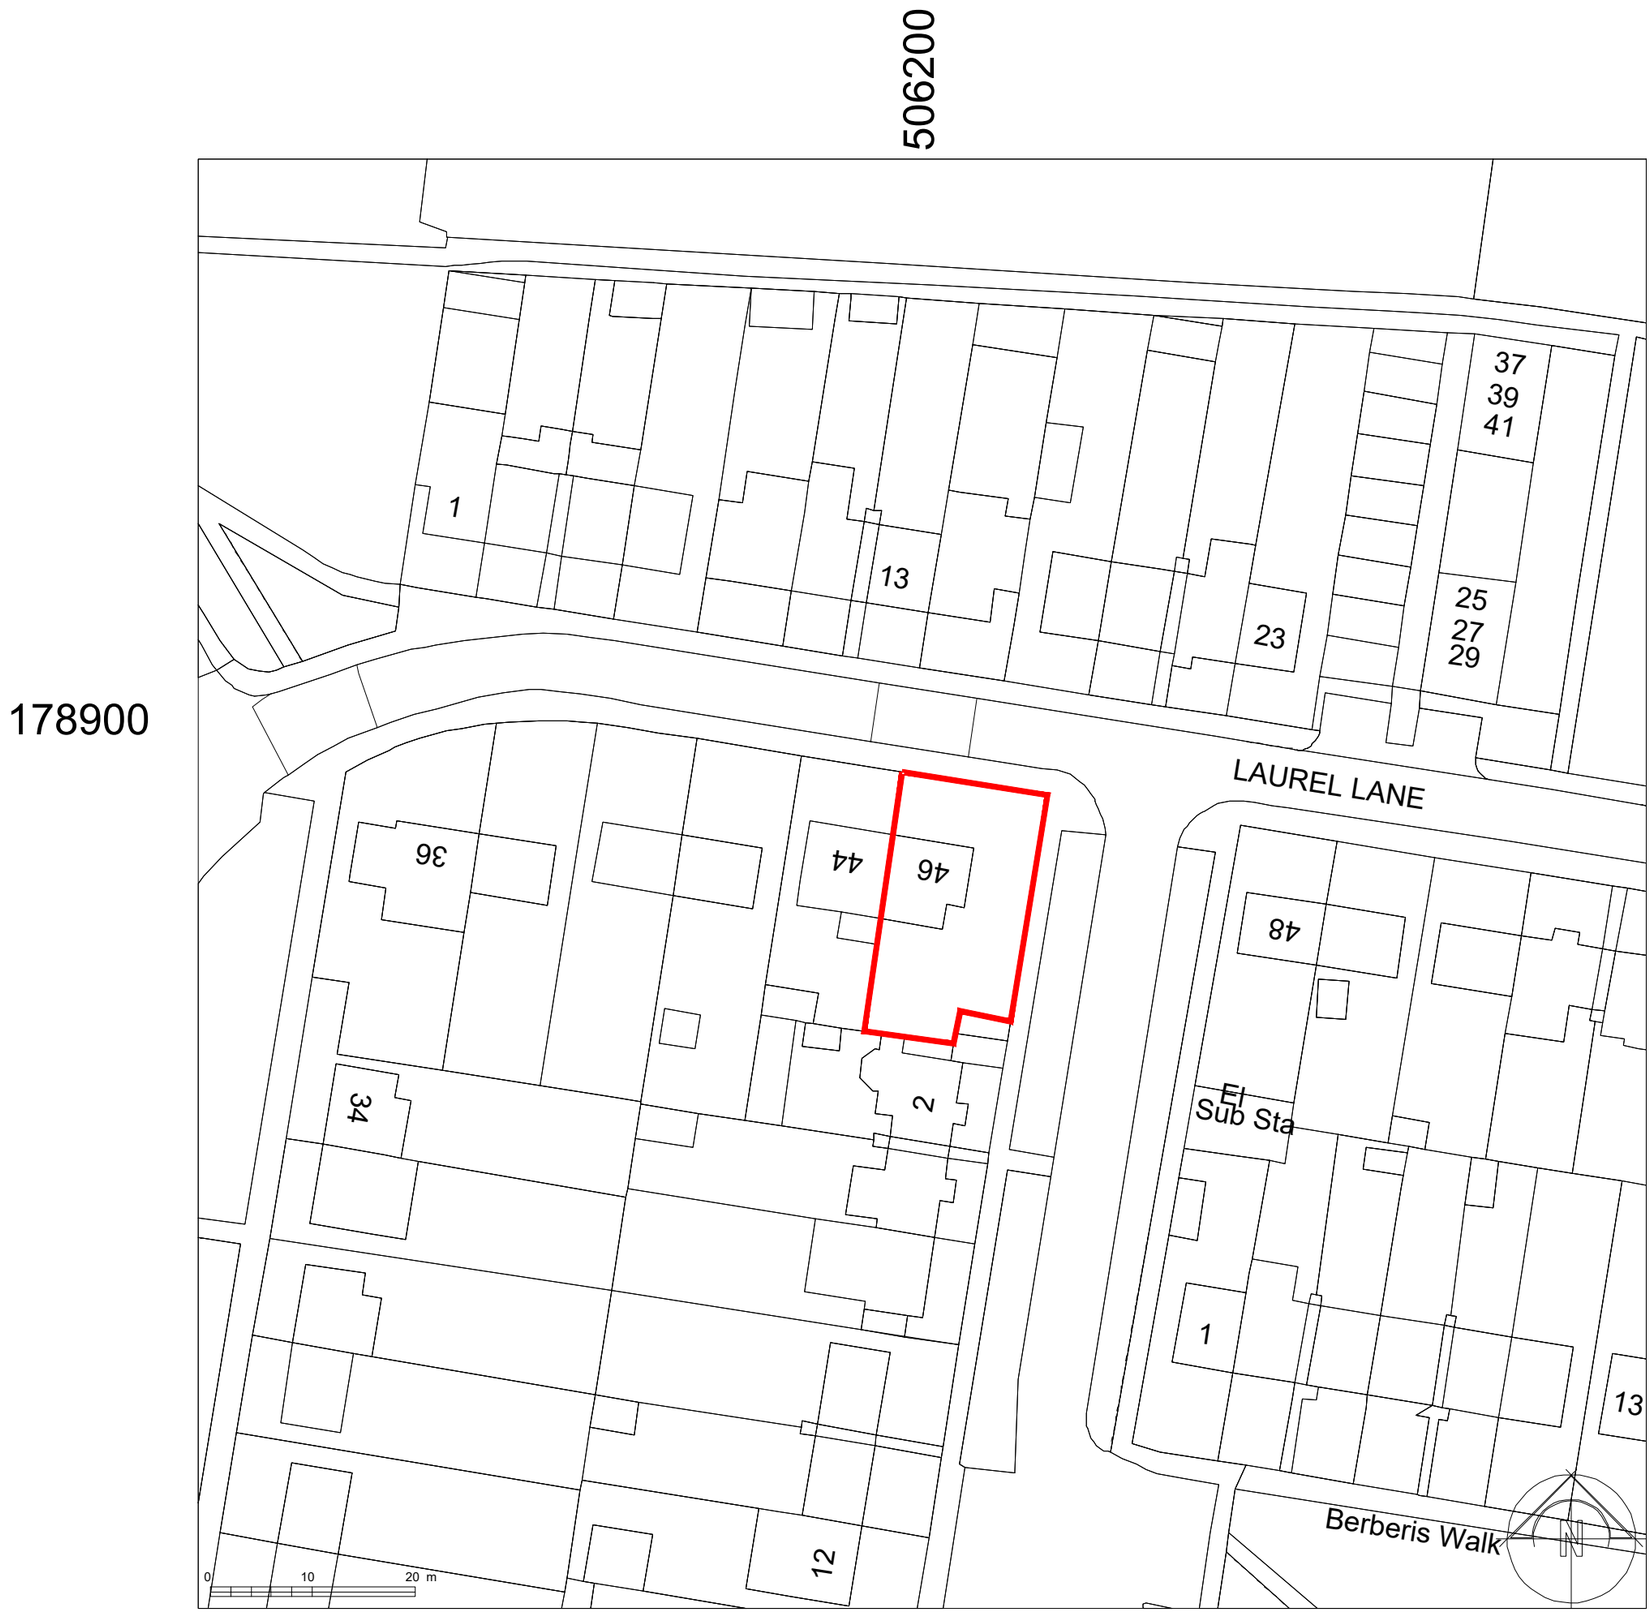

0 5 10 20 30 40 50

SCALE 1:1250 METRES

N

LOCATION MAP

A 20.07.23 DA ISSUE GK AMENDMENT BY	Project : Proposed Double Story Side & Single Story Rear Extension	Sheet Title : Site Plan	Address : 46 Laurel Lane WEST DRAYTON UB7 7TX
	Date : 20/07/23	Sheet no : 08	Applicant : Jawad Ahmed