


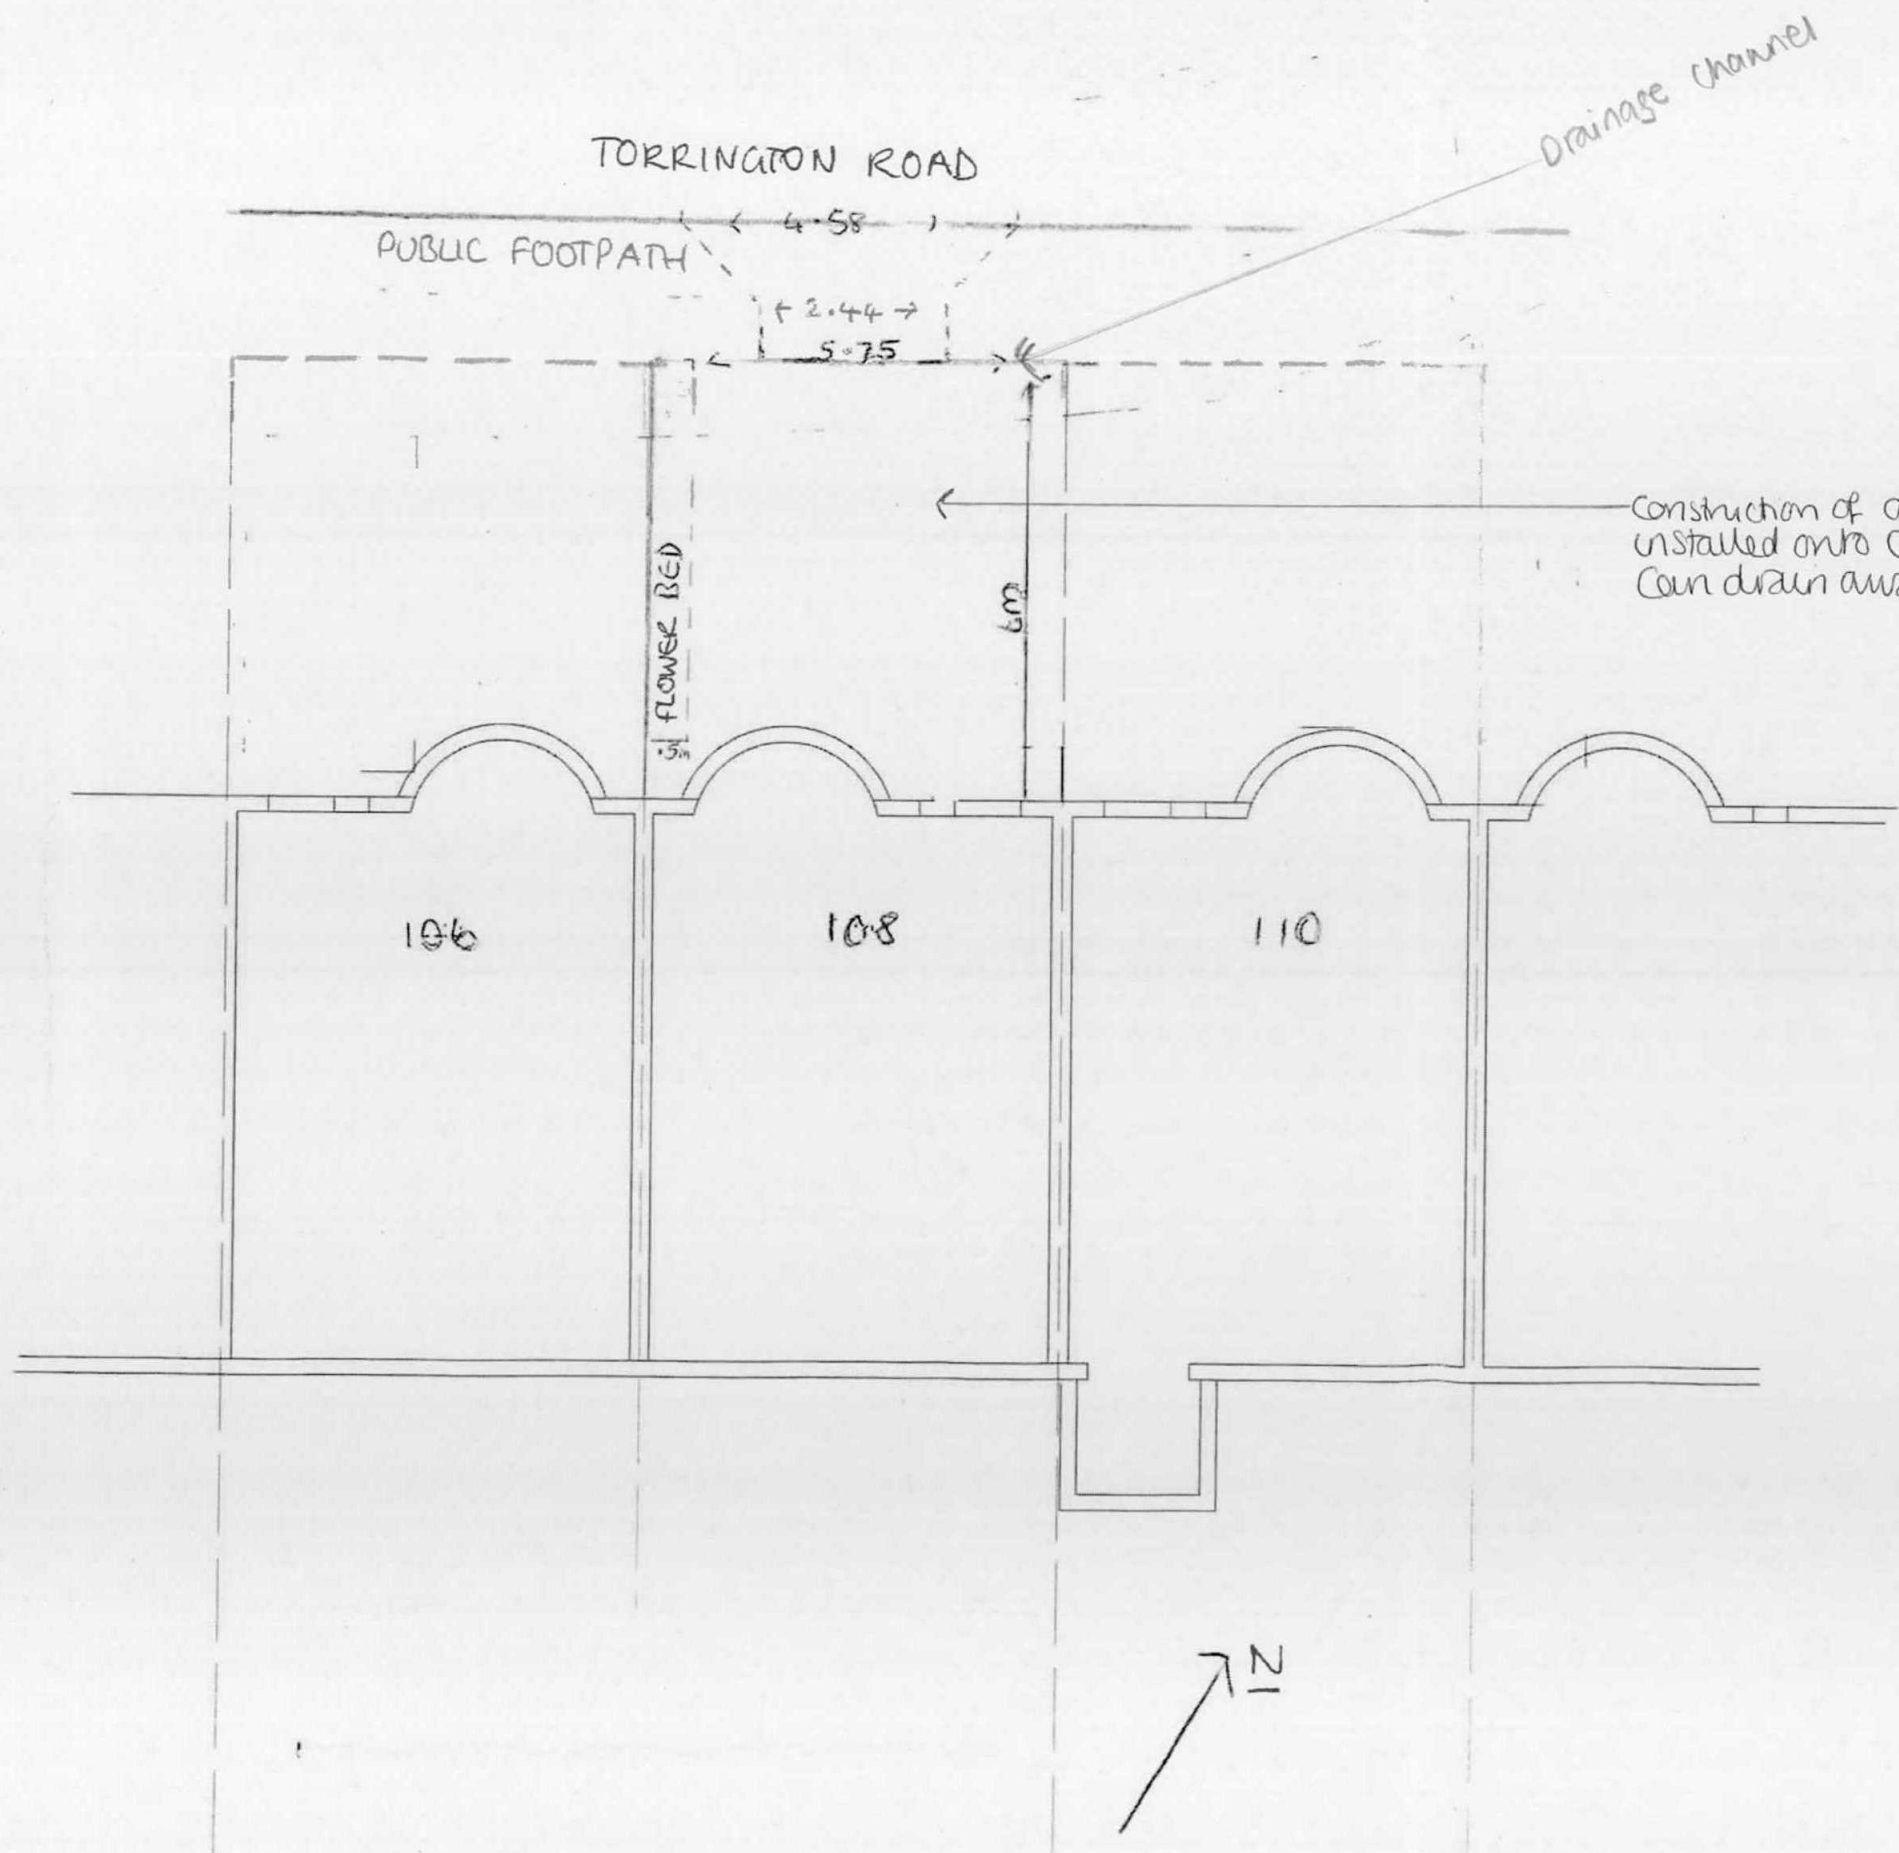

Construction of drive will be Paving brick pavers installed onto compacted aggregate so rainwater can drain away freely

London Borough of Hillingdon
RECEIVED
21 April 2017
Planning
Residents

SCALE 1:100
KAREN WARDLAW
DRAWING 1