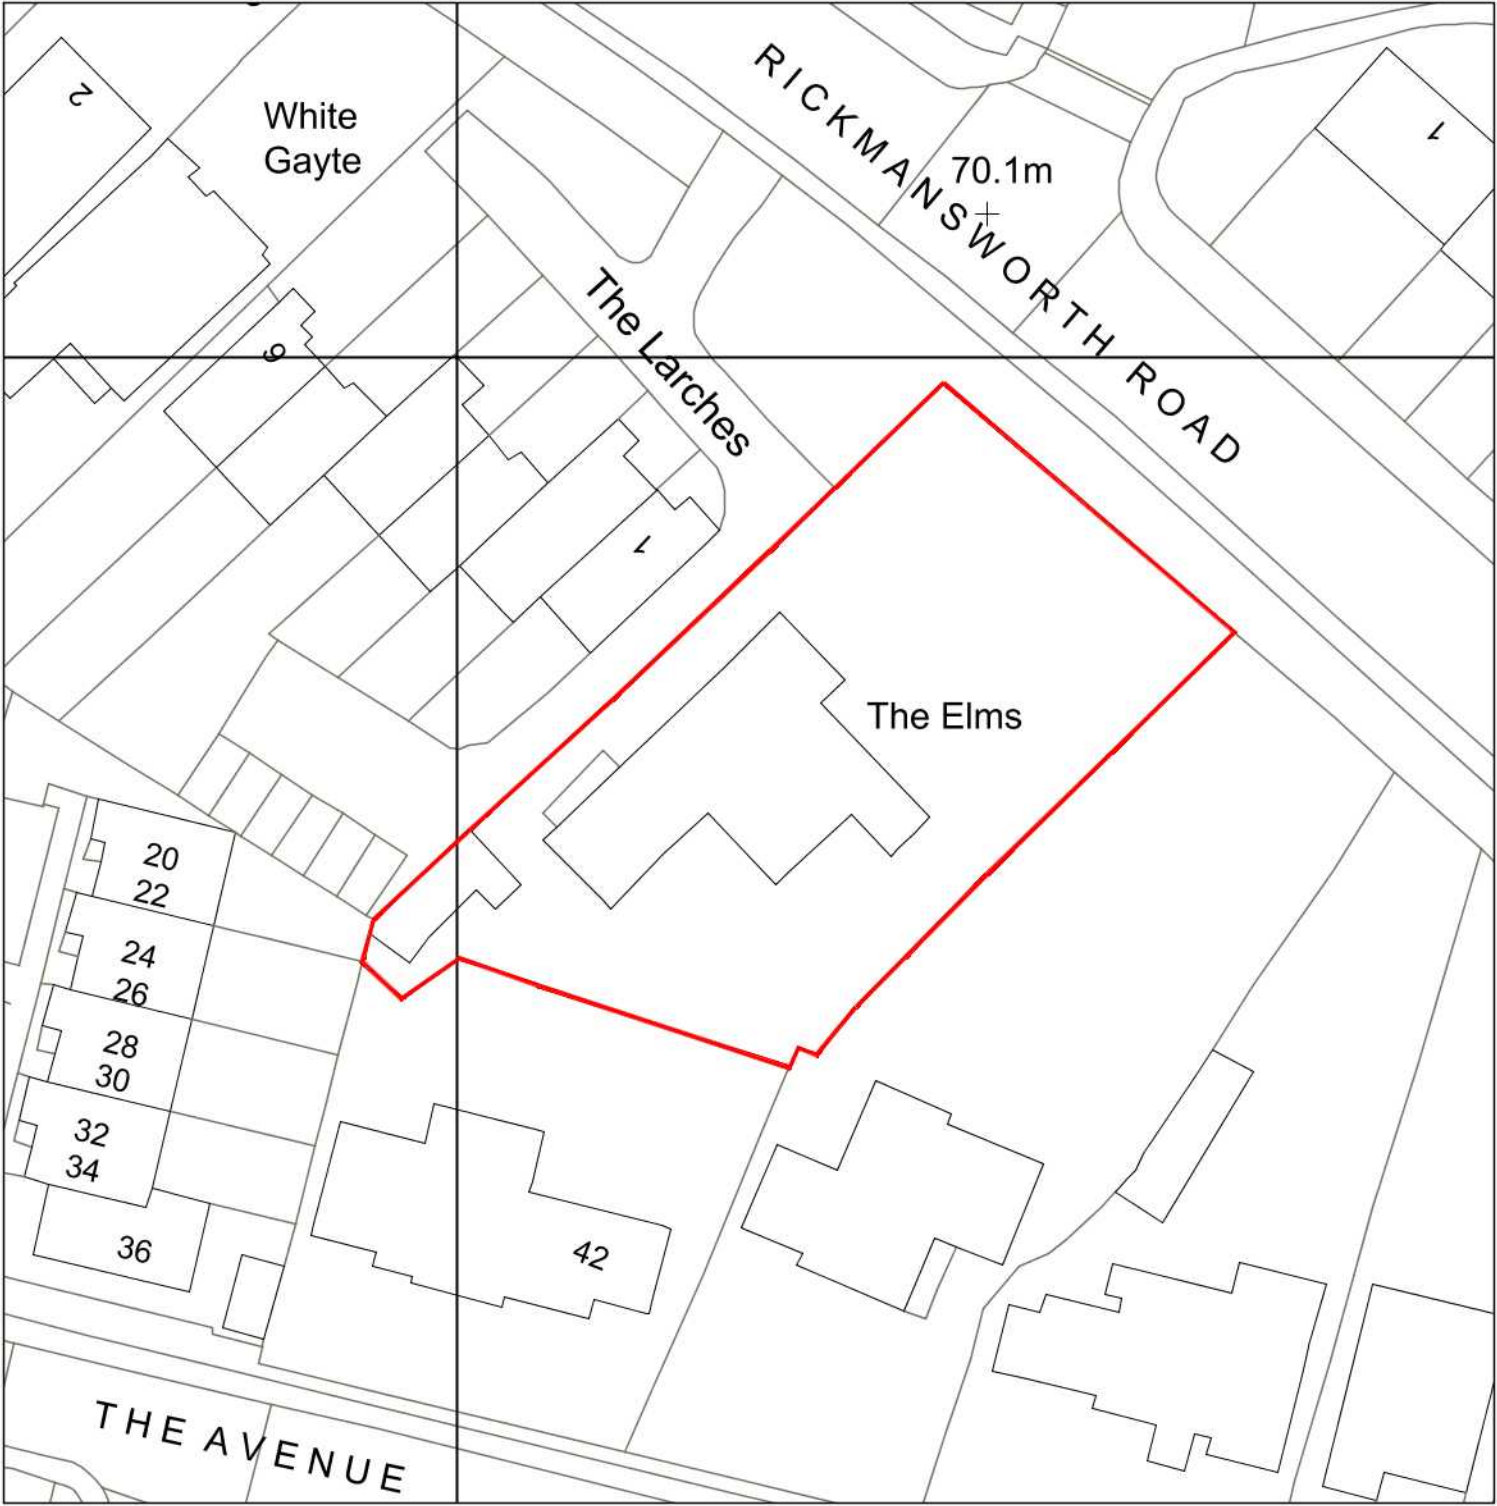


NOTES

1. This drawing is copyright of the Architect

-	-	-	-	-
rev.	date		drn	aud

drawing status

PLANNING APPLICATION

CONNOLLY ARCHITECTS

7 Albion Buildings, 1 Back Hill, Clerkenwell, London EC1R 5EN

T: 020 7168 0101 F: 087 0751 8552

damian@connolly-architects.co.uk

project	FLAT 2, THE ELMS, NORTHWOOD	drawn	audited	scale	date
		DWC		1 - 500 AT A3	11 20
drg title	SITE LOCATION PLAN	job no.	20 05	drg.no.	P 03
					rev

FILE:

XREF's: