

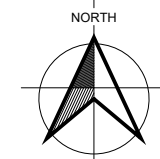


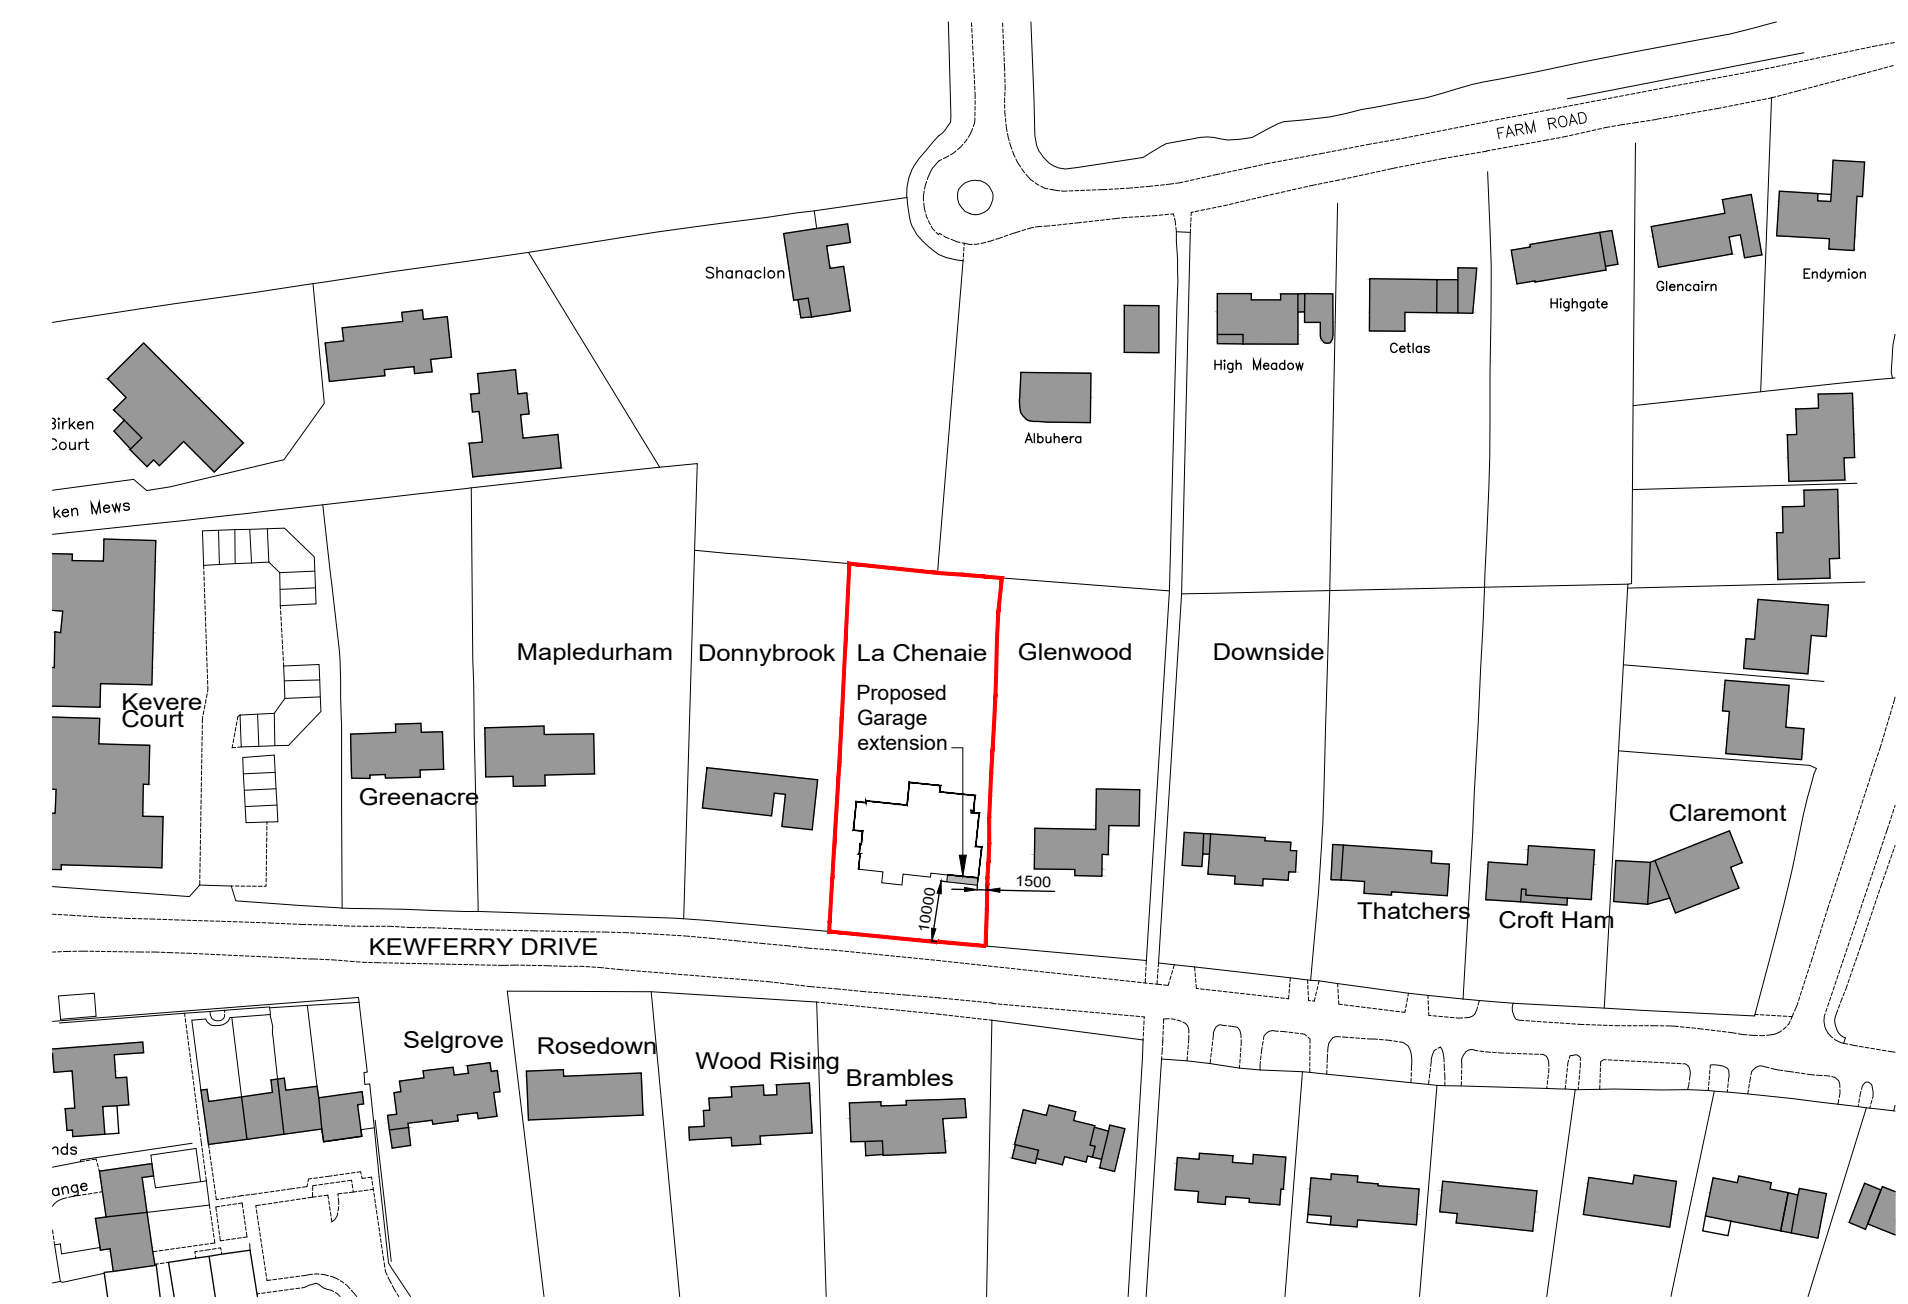

BLOCK PLAN
0m 10m 20m 30m 40m
SCALE 1:500 @ A1

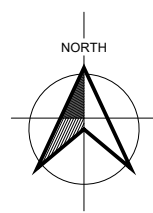

LOCATION PLAN:
0m 20m 40m 60m 80m 100m
Scale 1:1250 at A1

DO NOT SCALE, USE FIGURED DIMENSIONS ONLY.
The contractor is to check all dimensions on site before commencement of the works.
Discrepancies must be reported immediately to the Architect before proceeding.

PLANNING

Rev	Date	Revisions	Chk.

Jane DUNCAN
ARCHITECTS
RESIDENTIAL
The Old Warehouse · Chalfont Station Road
Little Chalfont · Amersham · Buckinghamshire · HP7 9PN
t: 01494 766999
f: 01494 766789
e: info@janeduncanarchitects.co.uk

Client
MR & MRS R VADERA

Job Title
LA CHENAIE
KEWFERRY DRIVE
NORTHWOOD
MIDDX

Drawing Title
PROPOSED EXTENSION
TO GARAGE
LOCATION & BLOCK PLAN

Scale 1250,500@A1	Date JUNE 2021
Drawn RJD	Checked
Drg. No. VKD 765 PL50	Rev.