


Notes:
THIS DRAWING IS COPYRIGHT
XXXXXXXXXXXXXXXXXXXXXXXXXXXX
The contractor is to check all dimensions on site before
commencement of the works.
Discrepancies must be reported immediately to the Architect
before proceeding.

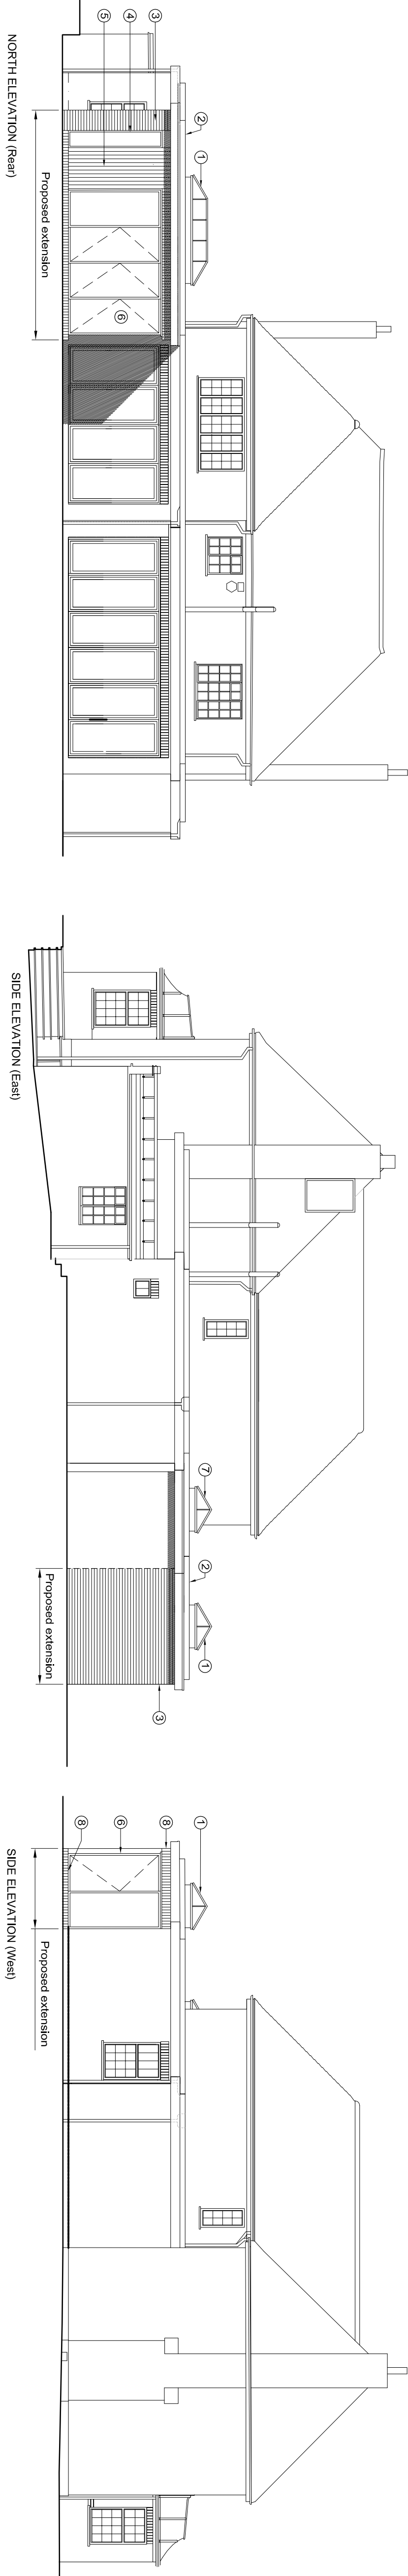

- MATERIALS KEY**
- 1 Lamem rooflight
 - 2 Single gl/ membrane to match existing
 - 3 Facing brickwork to match existing
 - 4 Double glazed strip window in metal frame
 - 5 Vertical cedar boarding
 - 6 Sliding/section double glazed metal doors
 - 7 Existing rooflight replaced with a lamem rooflight
 - 8 Brick on edge feature course

KEY

- Walls to be removed
- ===== Existing walls
- ===== Proposed walls

PLANNING

Rev	Date	Revisions	Chk.

Jane DUNCAN
ARCHITECTS
RESIDENTIAL
The Old Warehouse, Chalfont Station Road
Little Chalfont, Amersham, Bucks/Herts, HP7 9PN
t: 01494 756789
e: info@janeduncanarchitects.co.uk

Client
MR & MRS R VADERA

Job Title
LA CHENAIE
KEWERRERY DRIVE
MIDDX

Drawing Title
SUN ROOM EXTENSION
PROPOSED PLANS &
ELEVATIONS

Scale 1:100 @ A1 **Date** JUNE 2021

Drawn RJD	Checked d t
------------------	--------------------

Dwg. No. VKD 765 PL20	Rev.
---------------------------------	-------------