

Notes:
THIS DRAWING IS COPYRIGHT.
DO NOT SCALE. USE FIGURED DIMENSIONS ONLY.
The contractor is to check all dimensions on site before
commencement of the works.
Discrepancies must be reported immediately to the Architect
before proceeding.

PLANNING

Rev	Date	Revisions	Chk.	

Jane DUNCAN
ARCHITECTS
RESIDENTIAL
The Old Warehouse, Chalfont Station Road
Little Chalfont, Amersham, Bucks/Herts, HP7 9PN
t: 01494 756999
f: 01494 756789
e: info@janeduncanarchitects.co.uk

Client
MR & MRS R VADERA


Job Title
LA CHENAIE
KEWERRY DRIVE
MIDDX

Drawing Title
PROPOSED SUN ROOM
EXTENSION
LOCATION & BLOCK PLAN



Scale 100 @ A1	Date JUNE 2021
----------------	----------------

Drawn RJD	Checked d t
-----------	-------------

Dwg. No. VKD 765 PL30	Rev.
---------------------------------	-------------

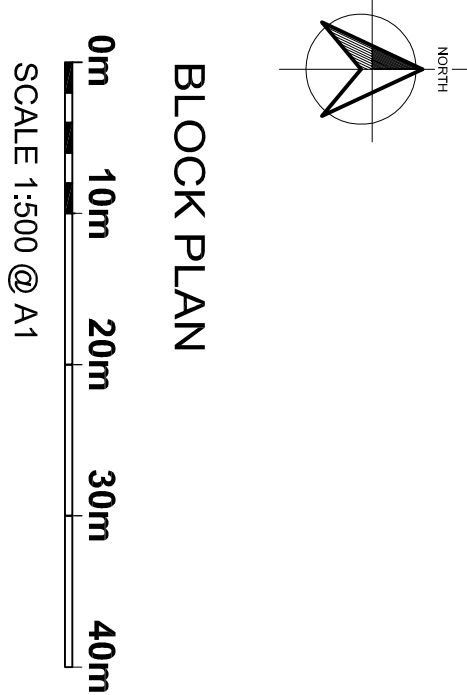

BLOCK PLAN

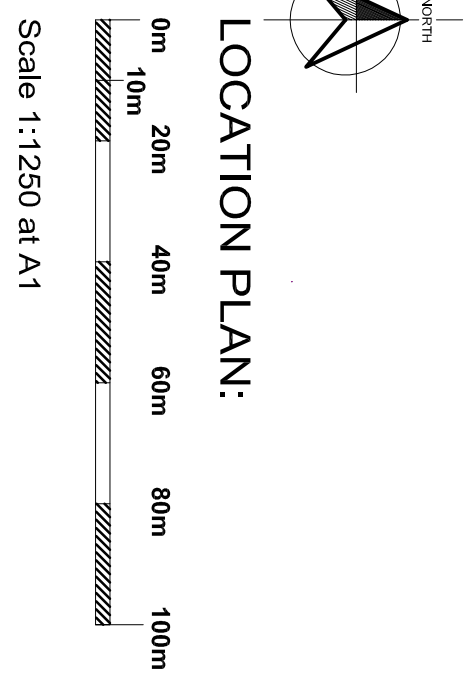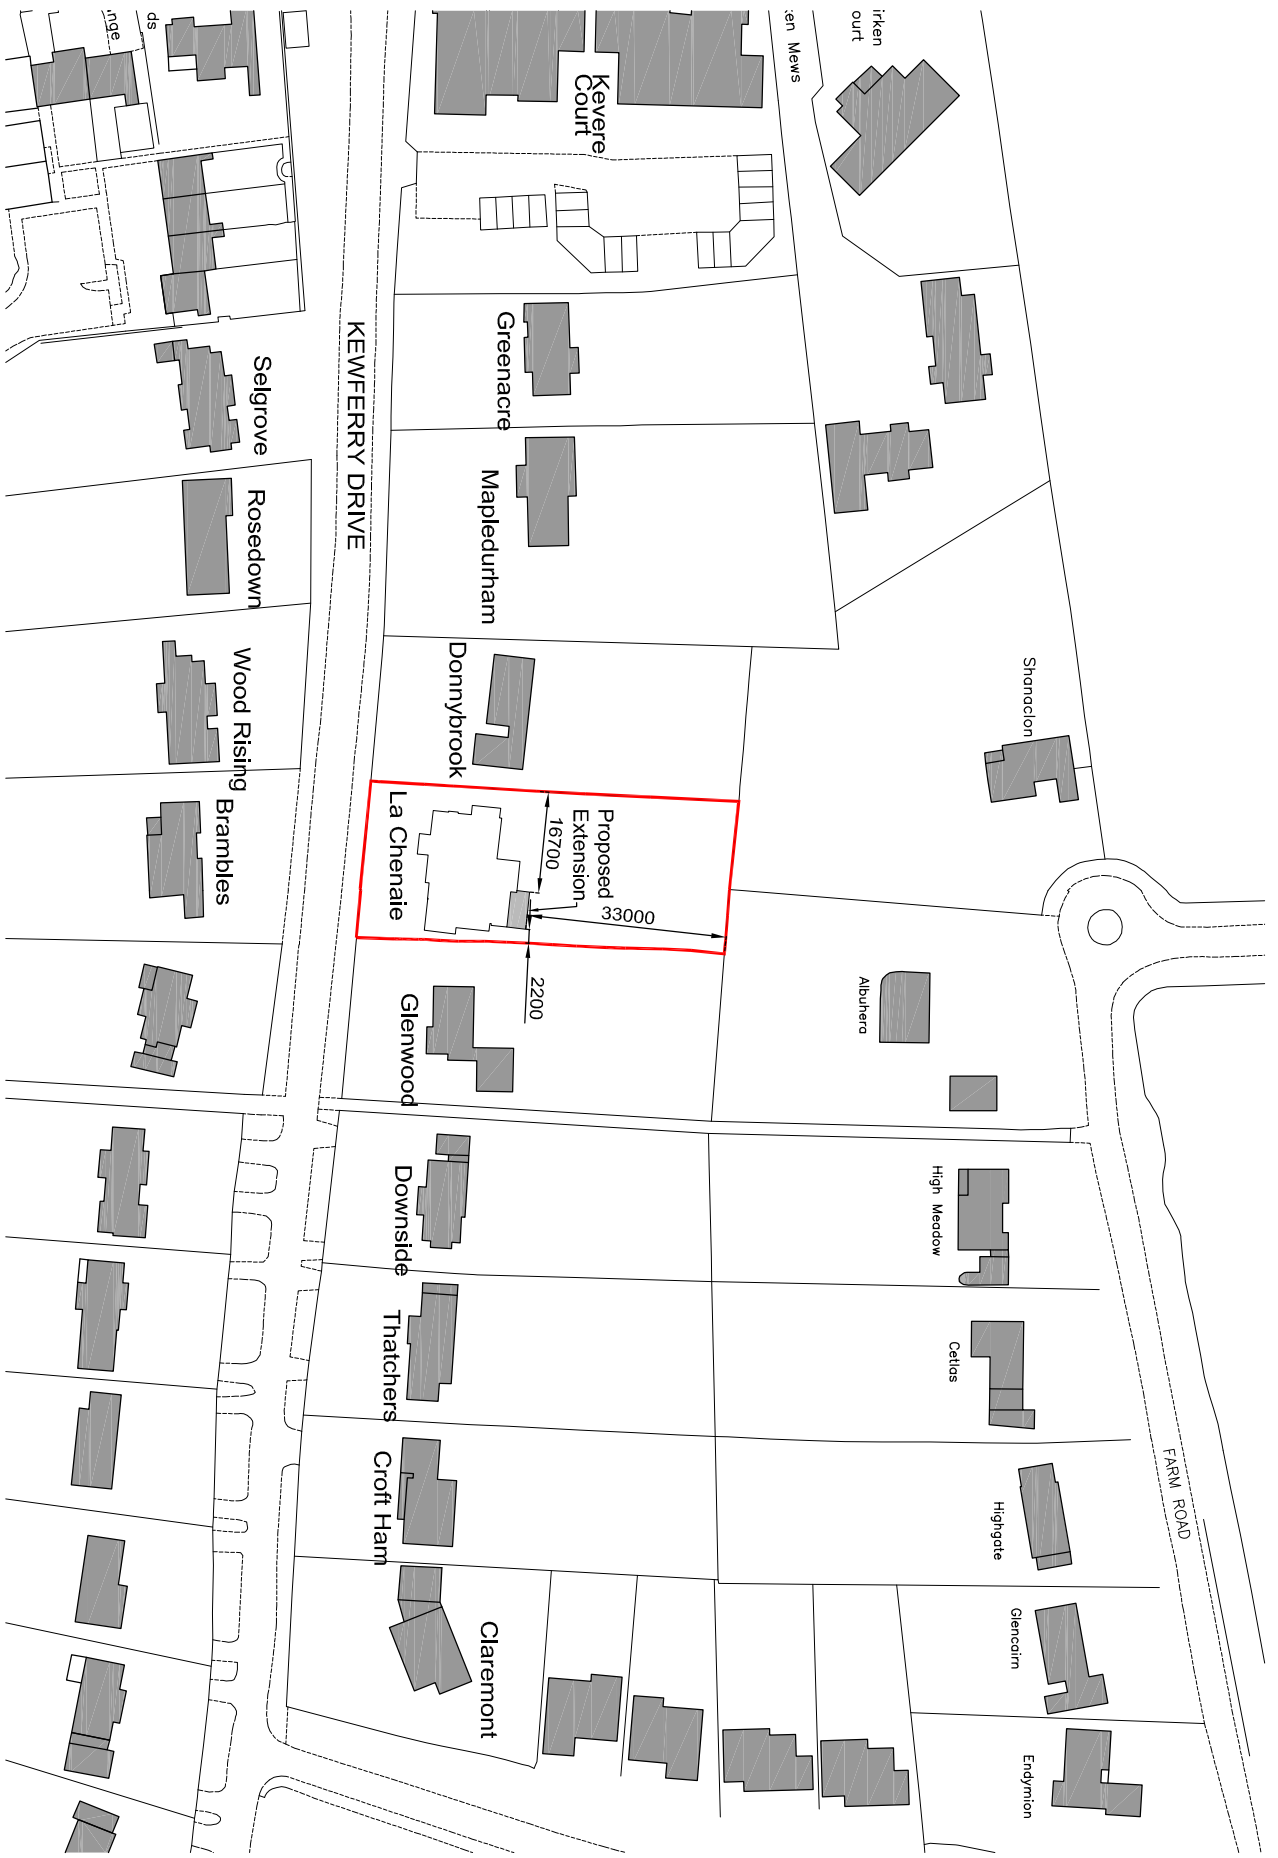

LOCATION PLAN: