


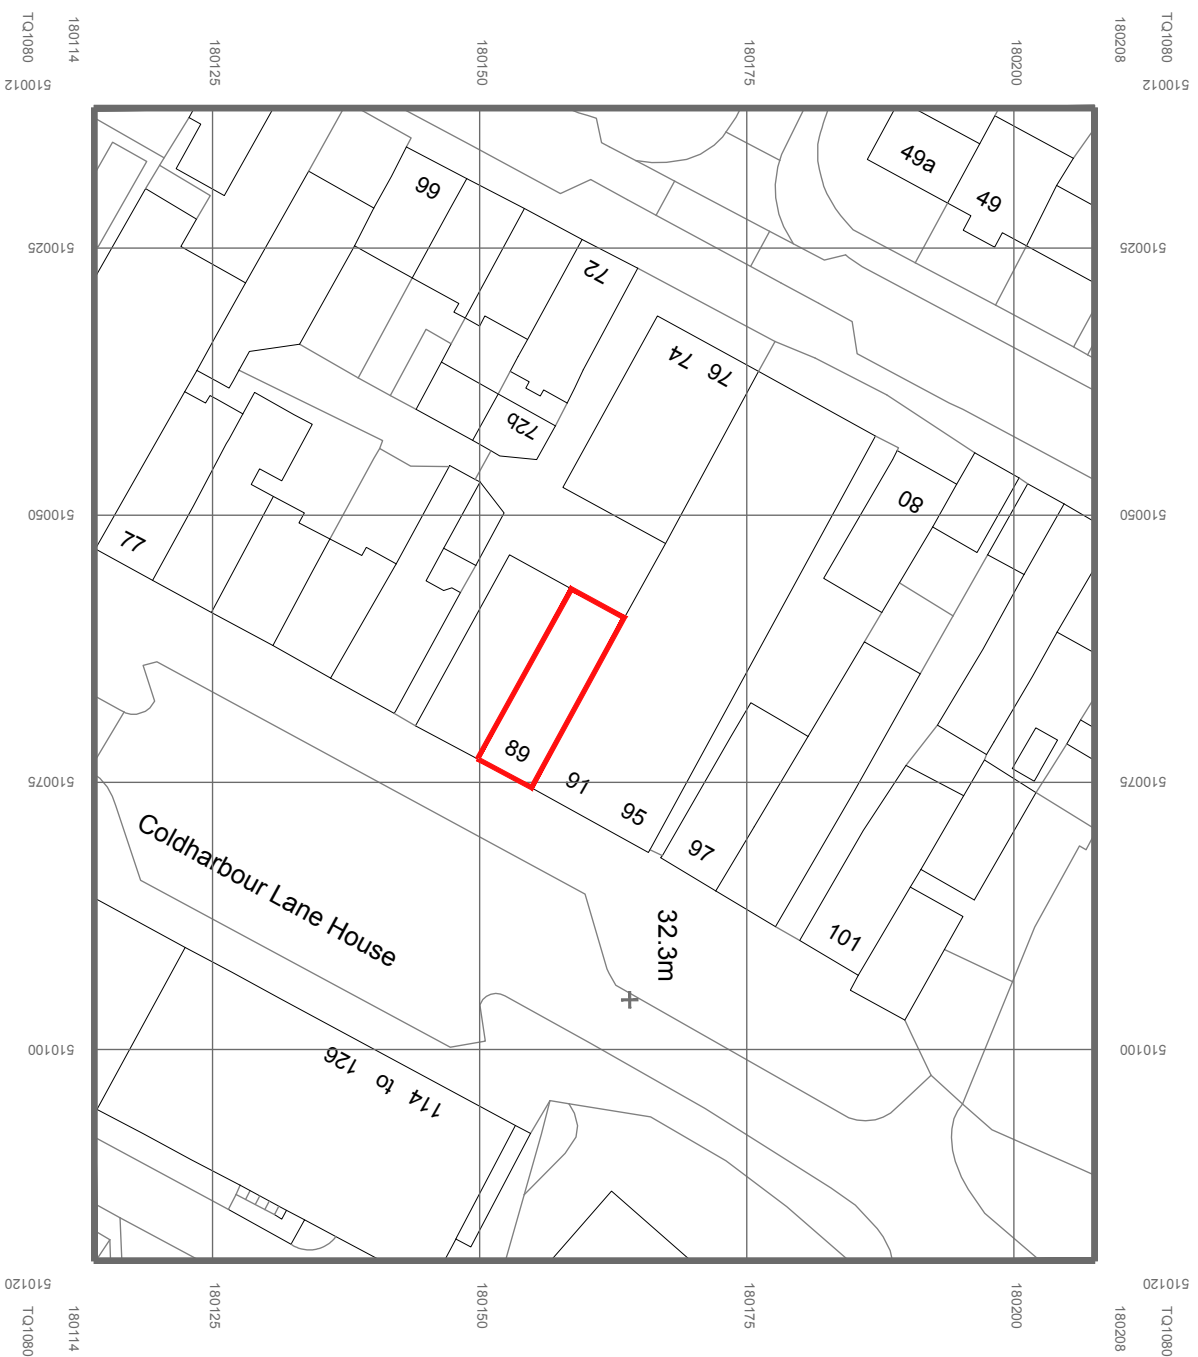

SCALE 1:1250 @ A3

Drawing Issued For:		This drawing must be used in conjunction with all other relevant documents, drawings and details. No liability will be accepted for any errors or omissions, however, arising from the use of this drawing, unless arising from a variation noted in the drawing or in the schedule. See also the drawings and details referred to in the schedule.	
Planning		Project 88 Cordairboure Lane, Hayes UB8 3JF	
Client		-	
Title		LOCATION PLAN	
Date	22/03/2019	Scale @ A3	1:100
REV	Drawing No./Author		
-	E100		