



MICHAEL OAKES, B.A.Hons
Dipl. Architecture

REGISTERED ARCHITECT
DESIGNER and ILLUSTRATOR
mail: michaeloakesarchitect@googlemail.com
phone or fax. 01895 235089

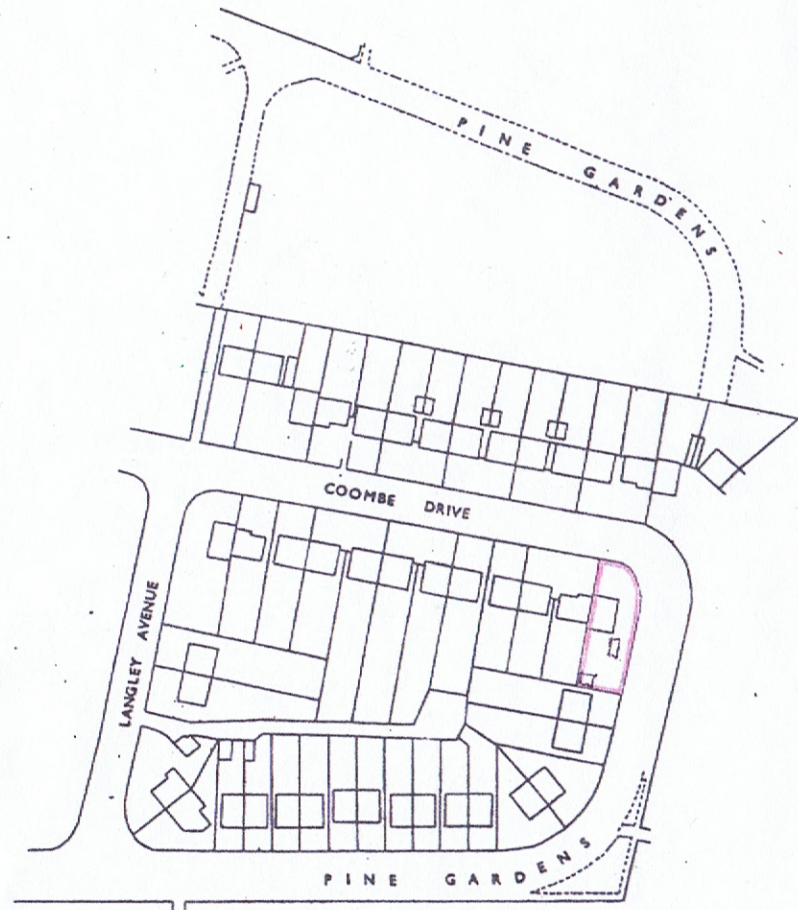

0 10 20 30 40 50 100m
1:1250 @ A3

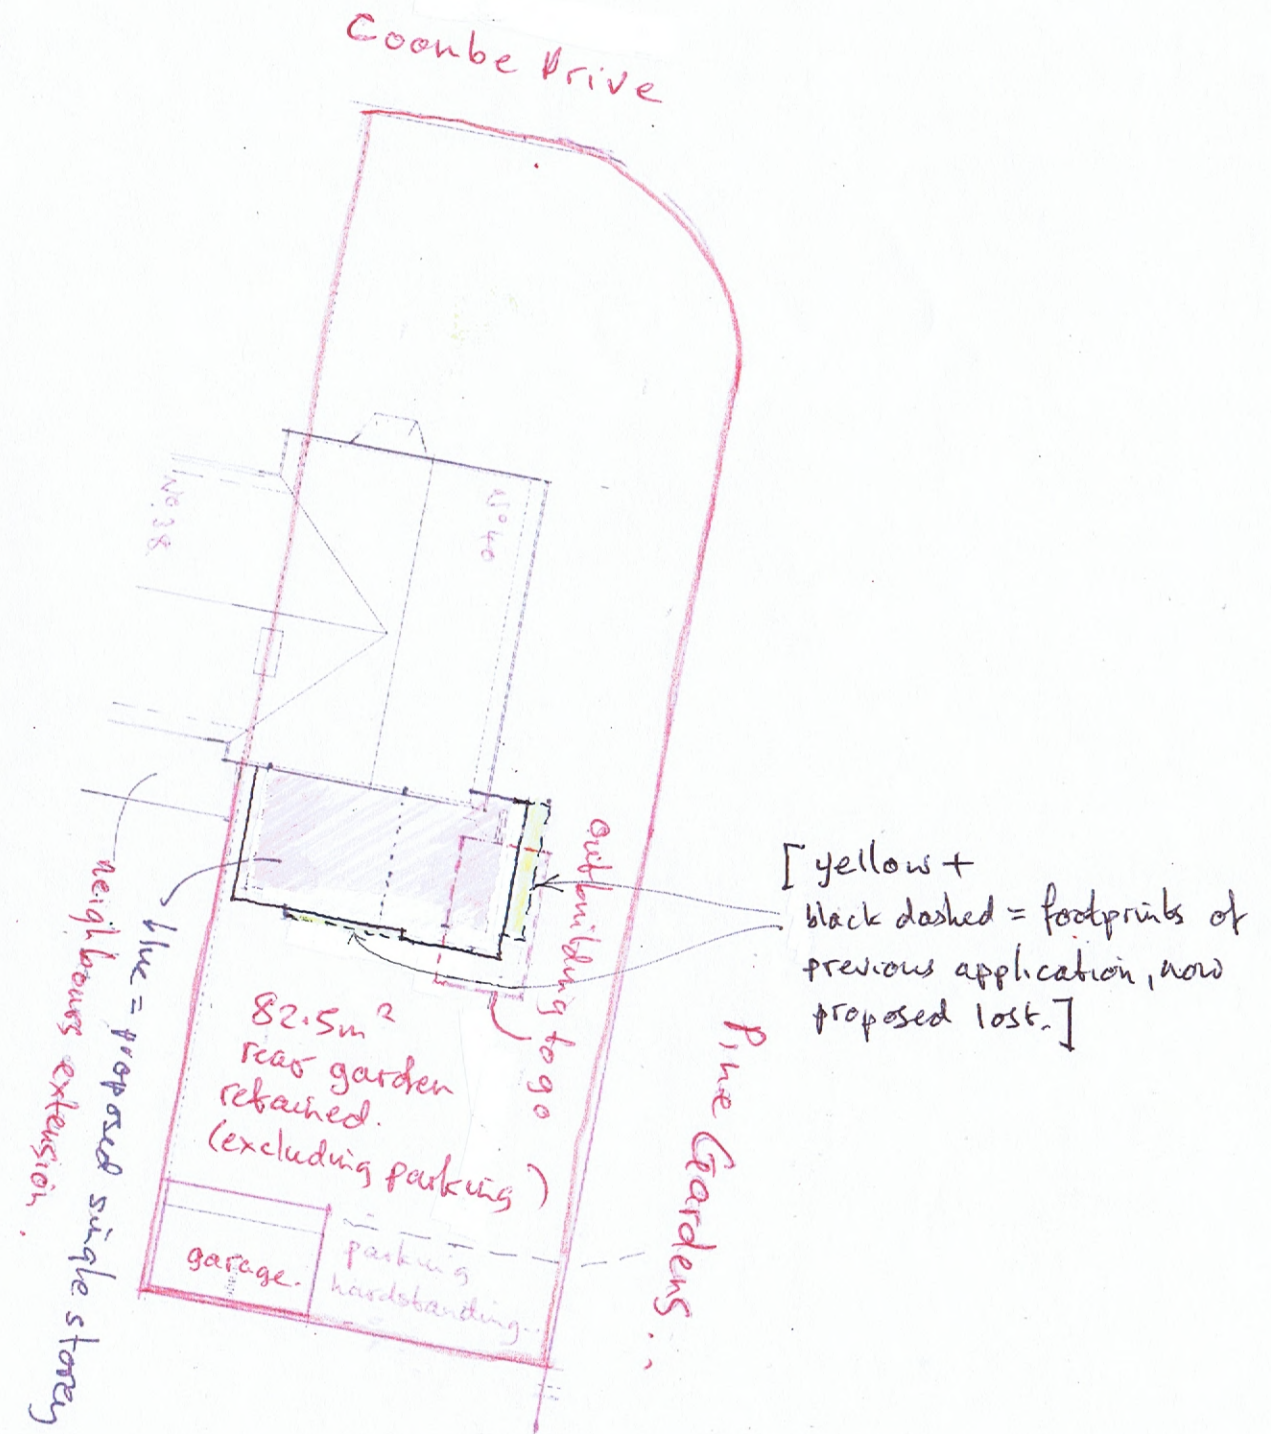

0 1 2 3 4 5 10m
1:200 @ A3
1:100 @ A1

proposed extension at 40 Coombe Drive,
Ruislip, HA4 9TR

for Mr Federico May '15
scale 1:1250 @ A3 size
1:200

.. drawing 2a
a - revised for new application.
1.12.15