Notes

©Crown Copyright and database rights 2018 OS 100019980

Site Area: 250m^2

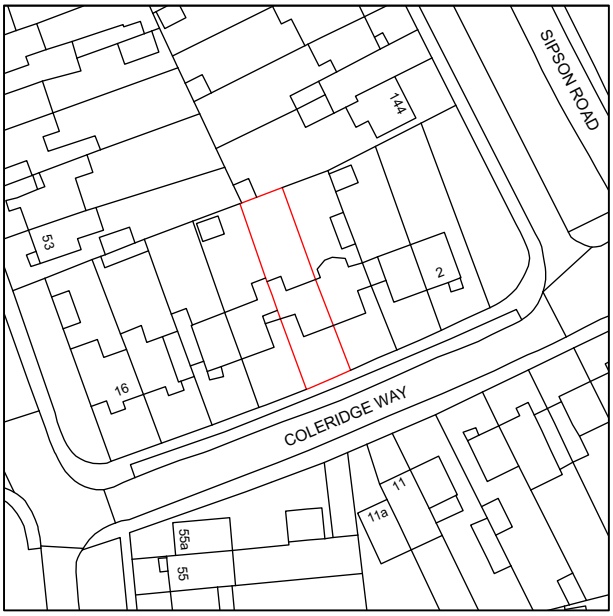

Revision notes

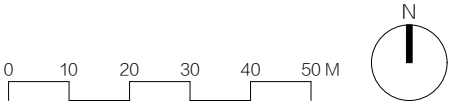

MASONWOOD
DESIGN
www.masonwoodgroup.co.uk
gc@masonwoodgroup.co.uk
+44 7498 589399

client
Mr Amrit Bhinder

project
8 Coleridge Way, West Drayton UB7

drawing
SITE LOCATION PLAN

date	scale	project no
April 2021	1.1250 at A4	**2021.021**
work stage	drawing no	revision
1	**S01**	**–**

Notes

RLA	Roof light above
RL	Roof light
CH	Cill height
WH	Window height
2445	Ceiling height
C	Cupboard
MH	Manhole

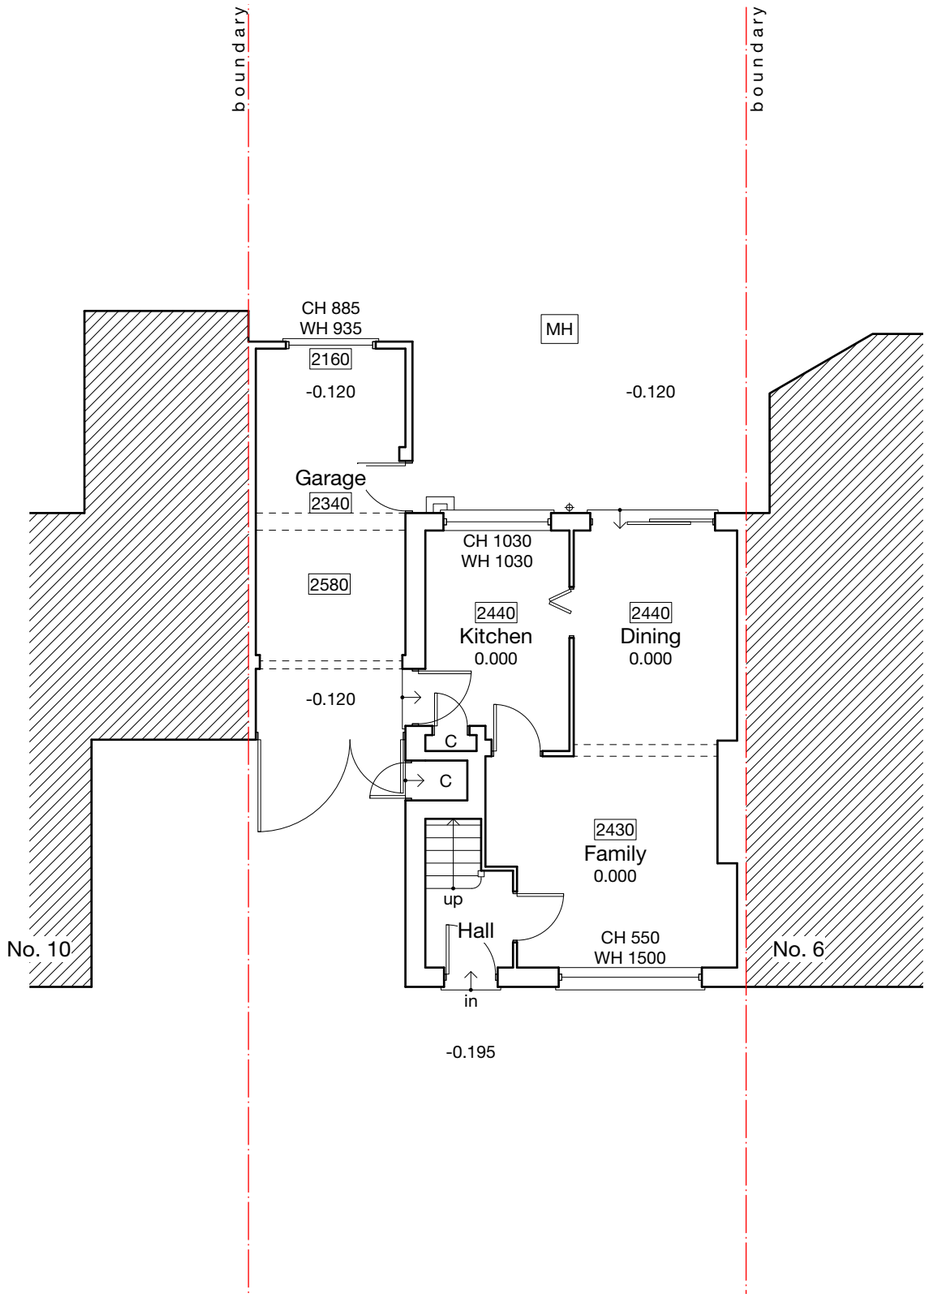

GROUND

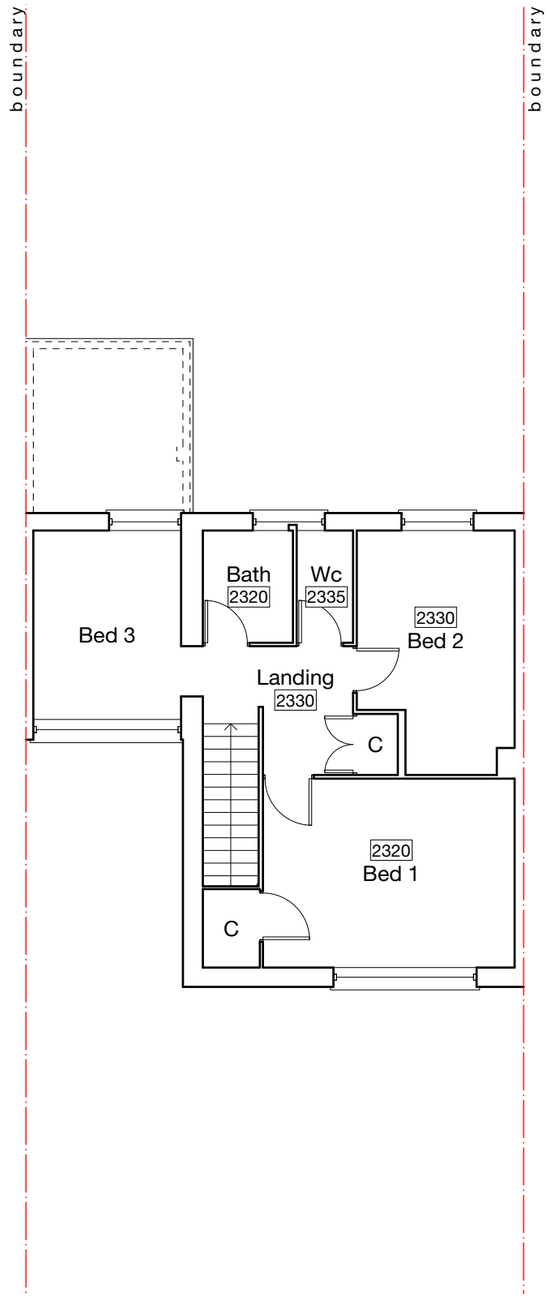

FIRST

Revision notes

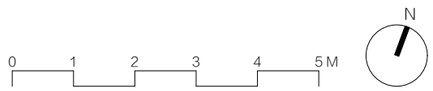

MASONWOOD DESIGN

www.masonwoodgroup.co.uk
gc@masonwoodgroup.co.uk
+44 7498 589399

client
Mr Amrit Bhinder

project
8 Coleridge Way, West Drayton UB7

drawing EXISTING GROUND & FIRST FLOOR PLAN

date	scale	project no
April 2021	1.100 at A3	**2021.021**
work stage	drawing no	revision
1	**S02**	**–**

Notes

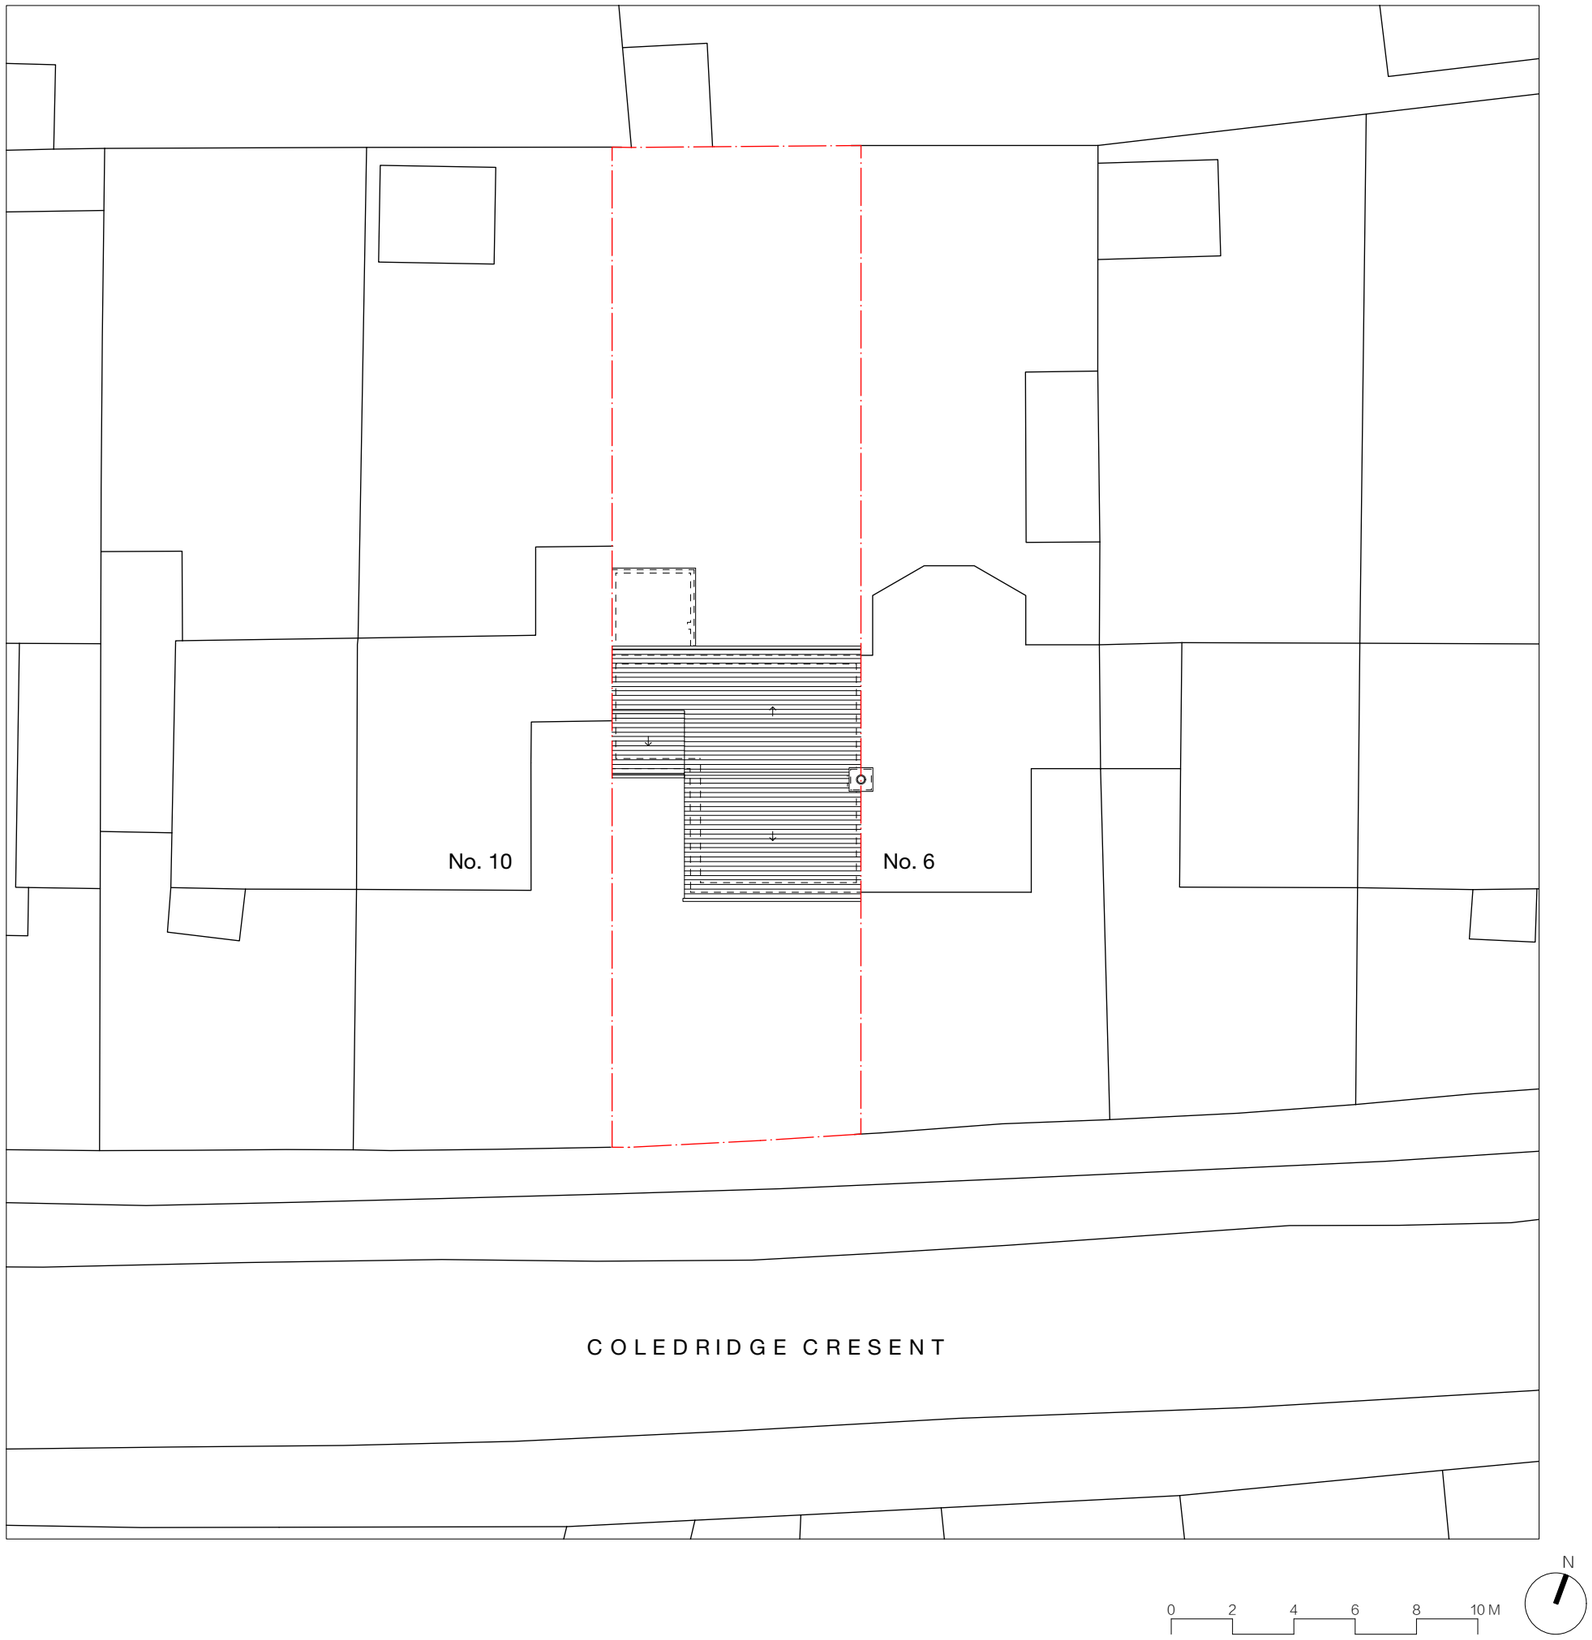

Revision notes

MASONWOOD
DESIGN

www.masonwoodgroup.co.uk
gc@masonwoodgroup.co.uk
+44 7498 589399

client
Mr Amrit Bhinder

project
8 Coleridge Way, West Drayton UB7

drawing EXISTING ROOF PLAN

date	scale	project no
April 2021	1.200 at A3	**2021.021**
work stage	drawing no	revision
1	**S03**	**–**

Notes

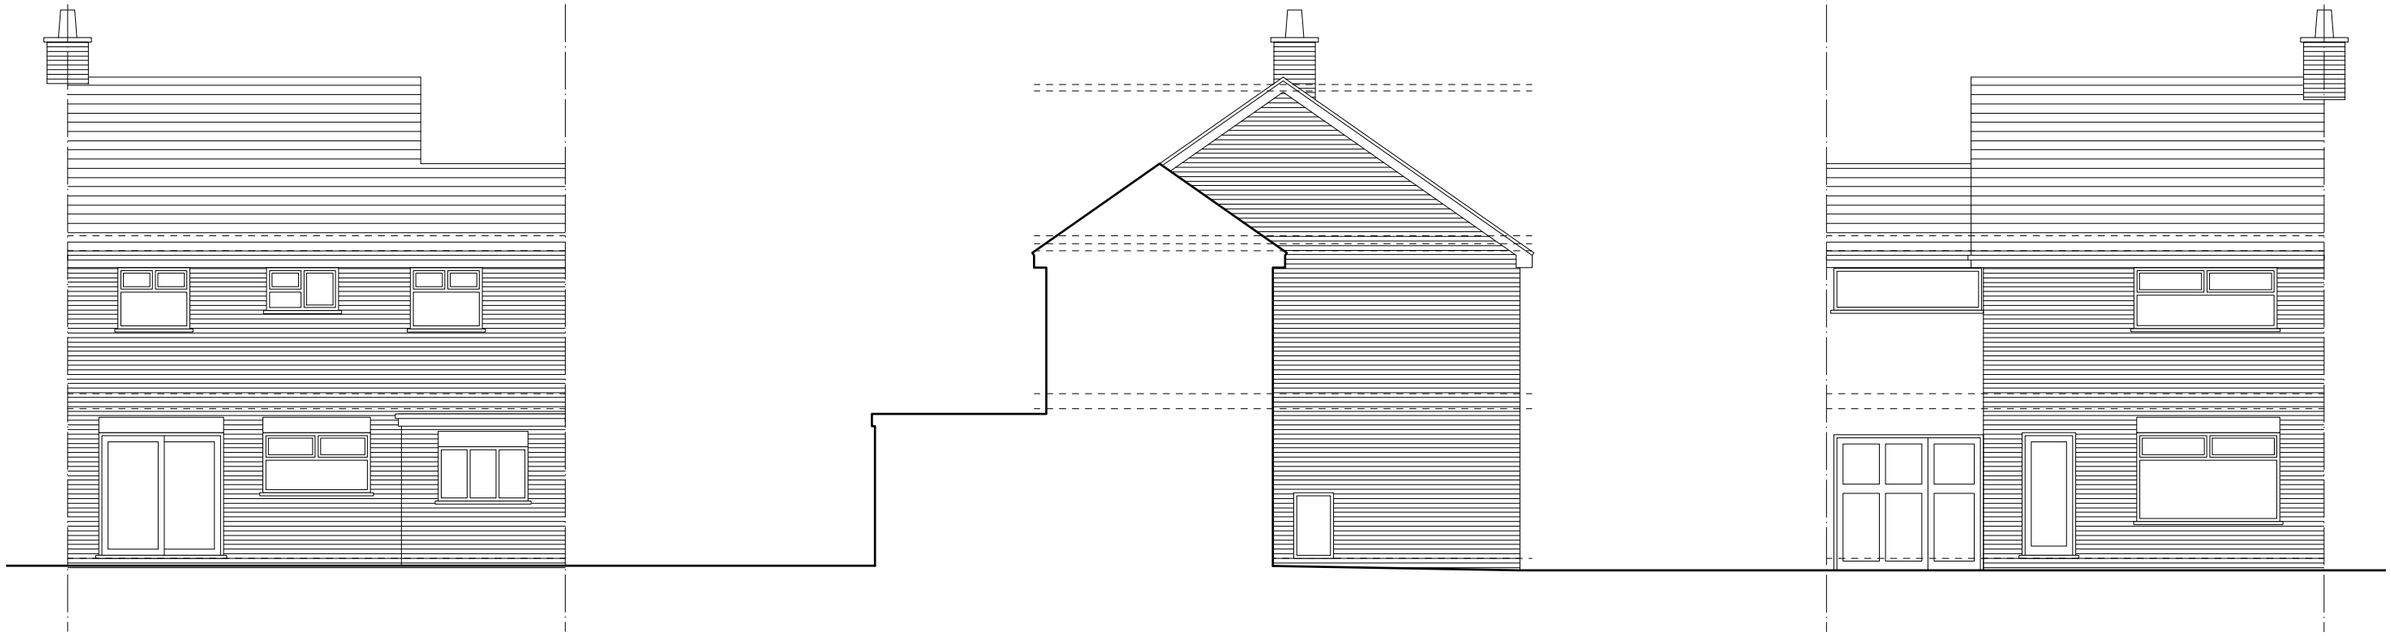

NORTH
Rear

WEST
Flank

SOUTH
Front

Revision notes

0 1 2 3 4 5 M

MASONWOOD DESIGN
www.masonwoodgroup.co.uk
gc@masonwoodgroup.co.uk
+44 7498 589399

client
Mr Amrit Bhinder

project
8 Coleridge Way, West Drayton UB7

drawing EXISTING ELEVATIONS

date	scale	project no
April 2021	1.100 at A3	**2021.021**
work stage	drawing no	revision
1	**S04**	**–**