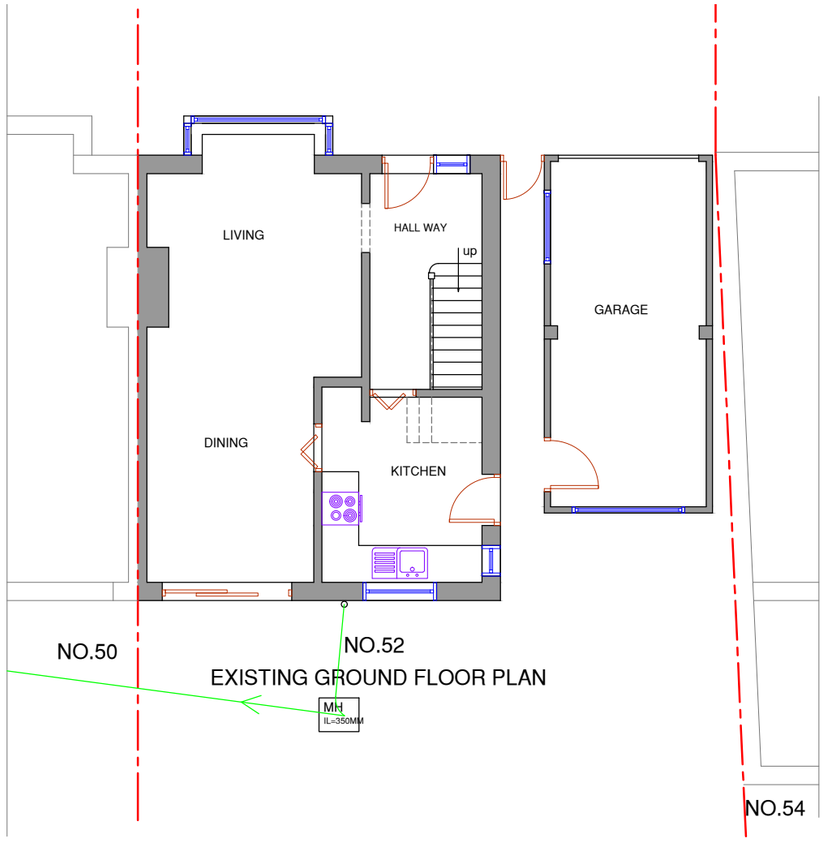

EXISTING GROUND FLOOR PLAN

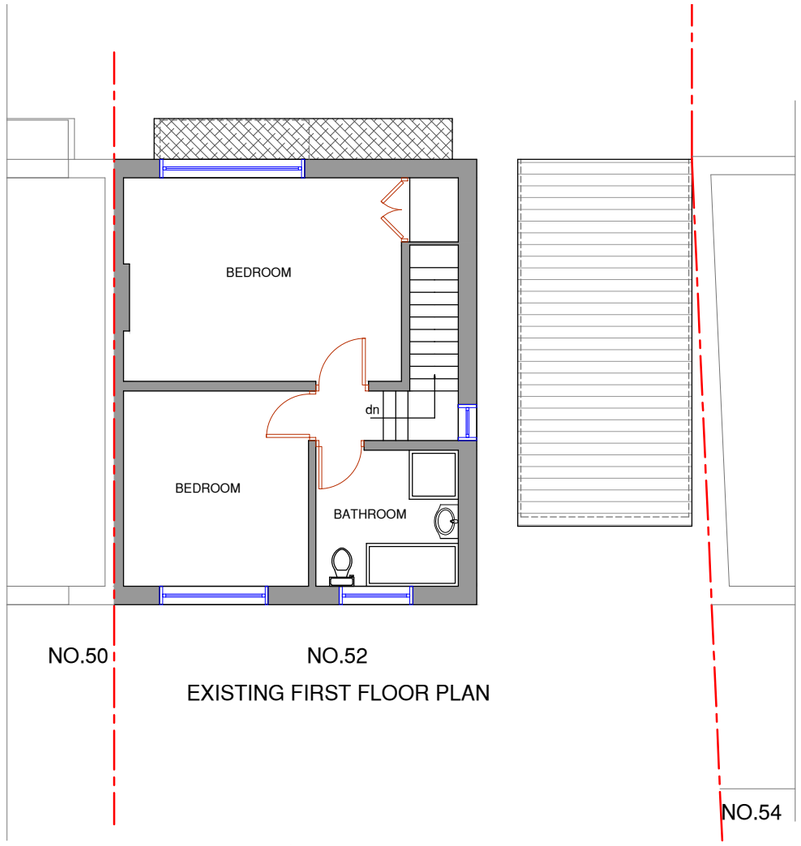

EXISTING FIRST FLOOR PLAN

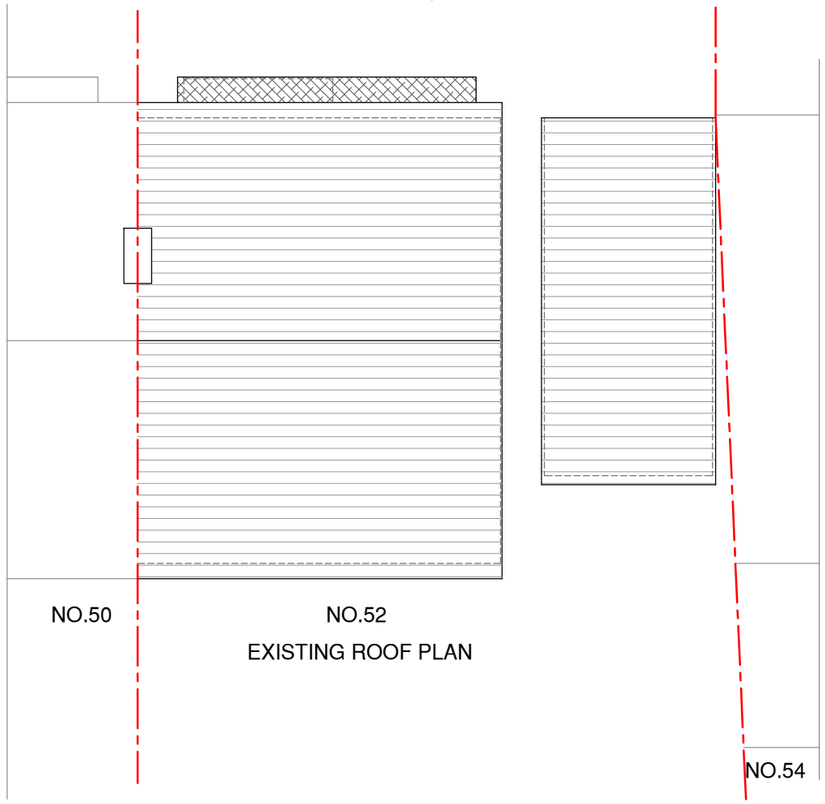

EXISTING ROOF PLAN

0m 1m 2m 3m 4m 5m

SCALE @ 1:100

NOTES :

Date	Revisions

SJR DESIGN LTD.
(ARCHITECTURAL DESIGN & CONSTRUCTION)

Client: MR. & MRS.VISHAL SINGH

Job Title

52 PARK LANE
HAYES
UB4 8AB

Drawing Title

EXISTING FLOOR PLANS

Scale: 1 : 100 (A3)

Date: JULY 2025

Checked by: | Drawn by: RS

Drg No. TP/718/03 | Rev.