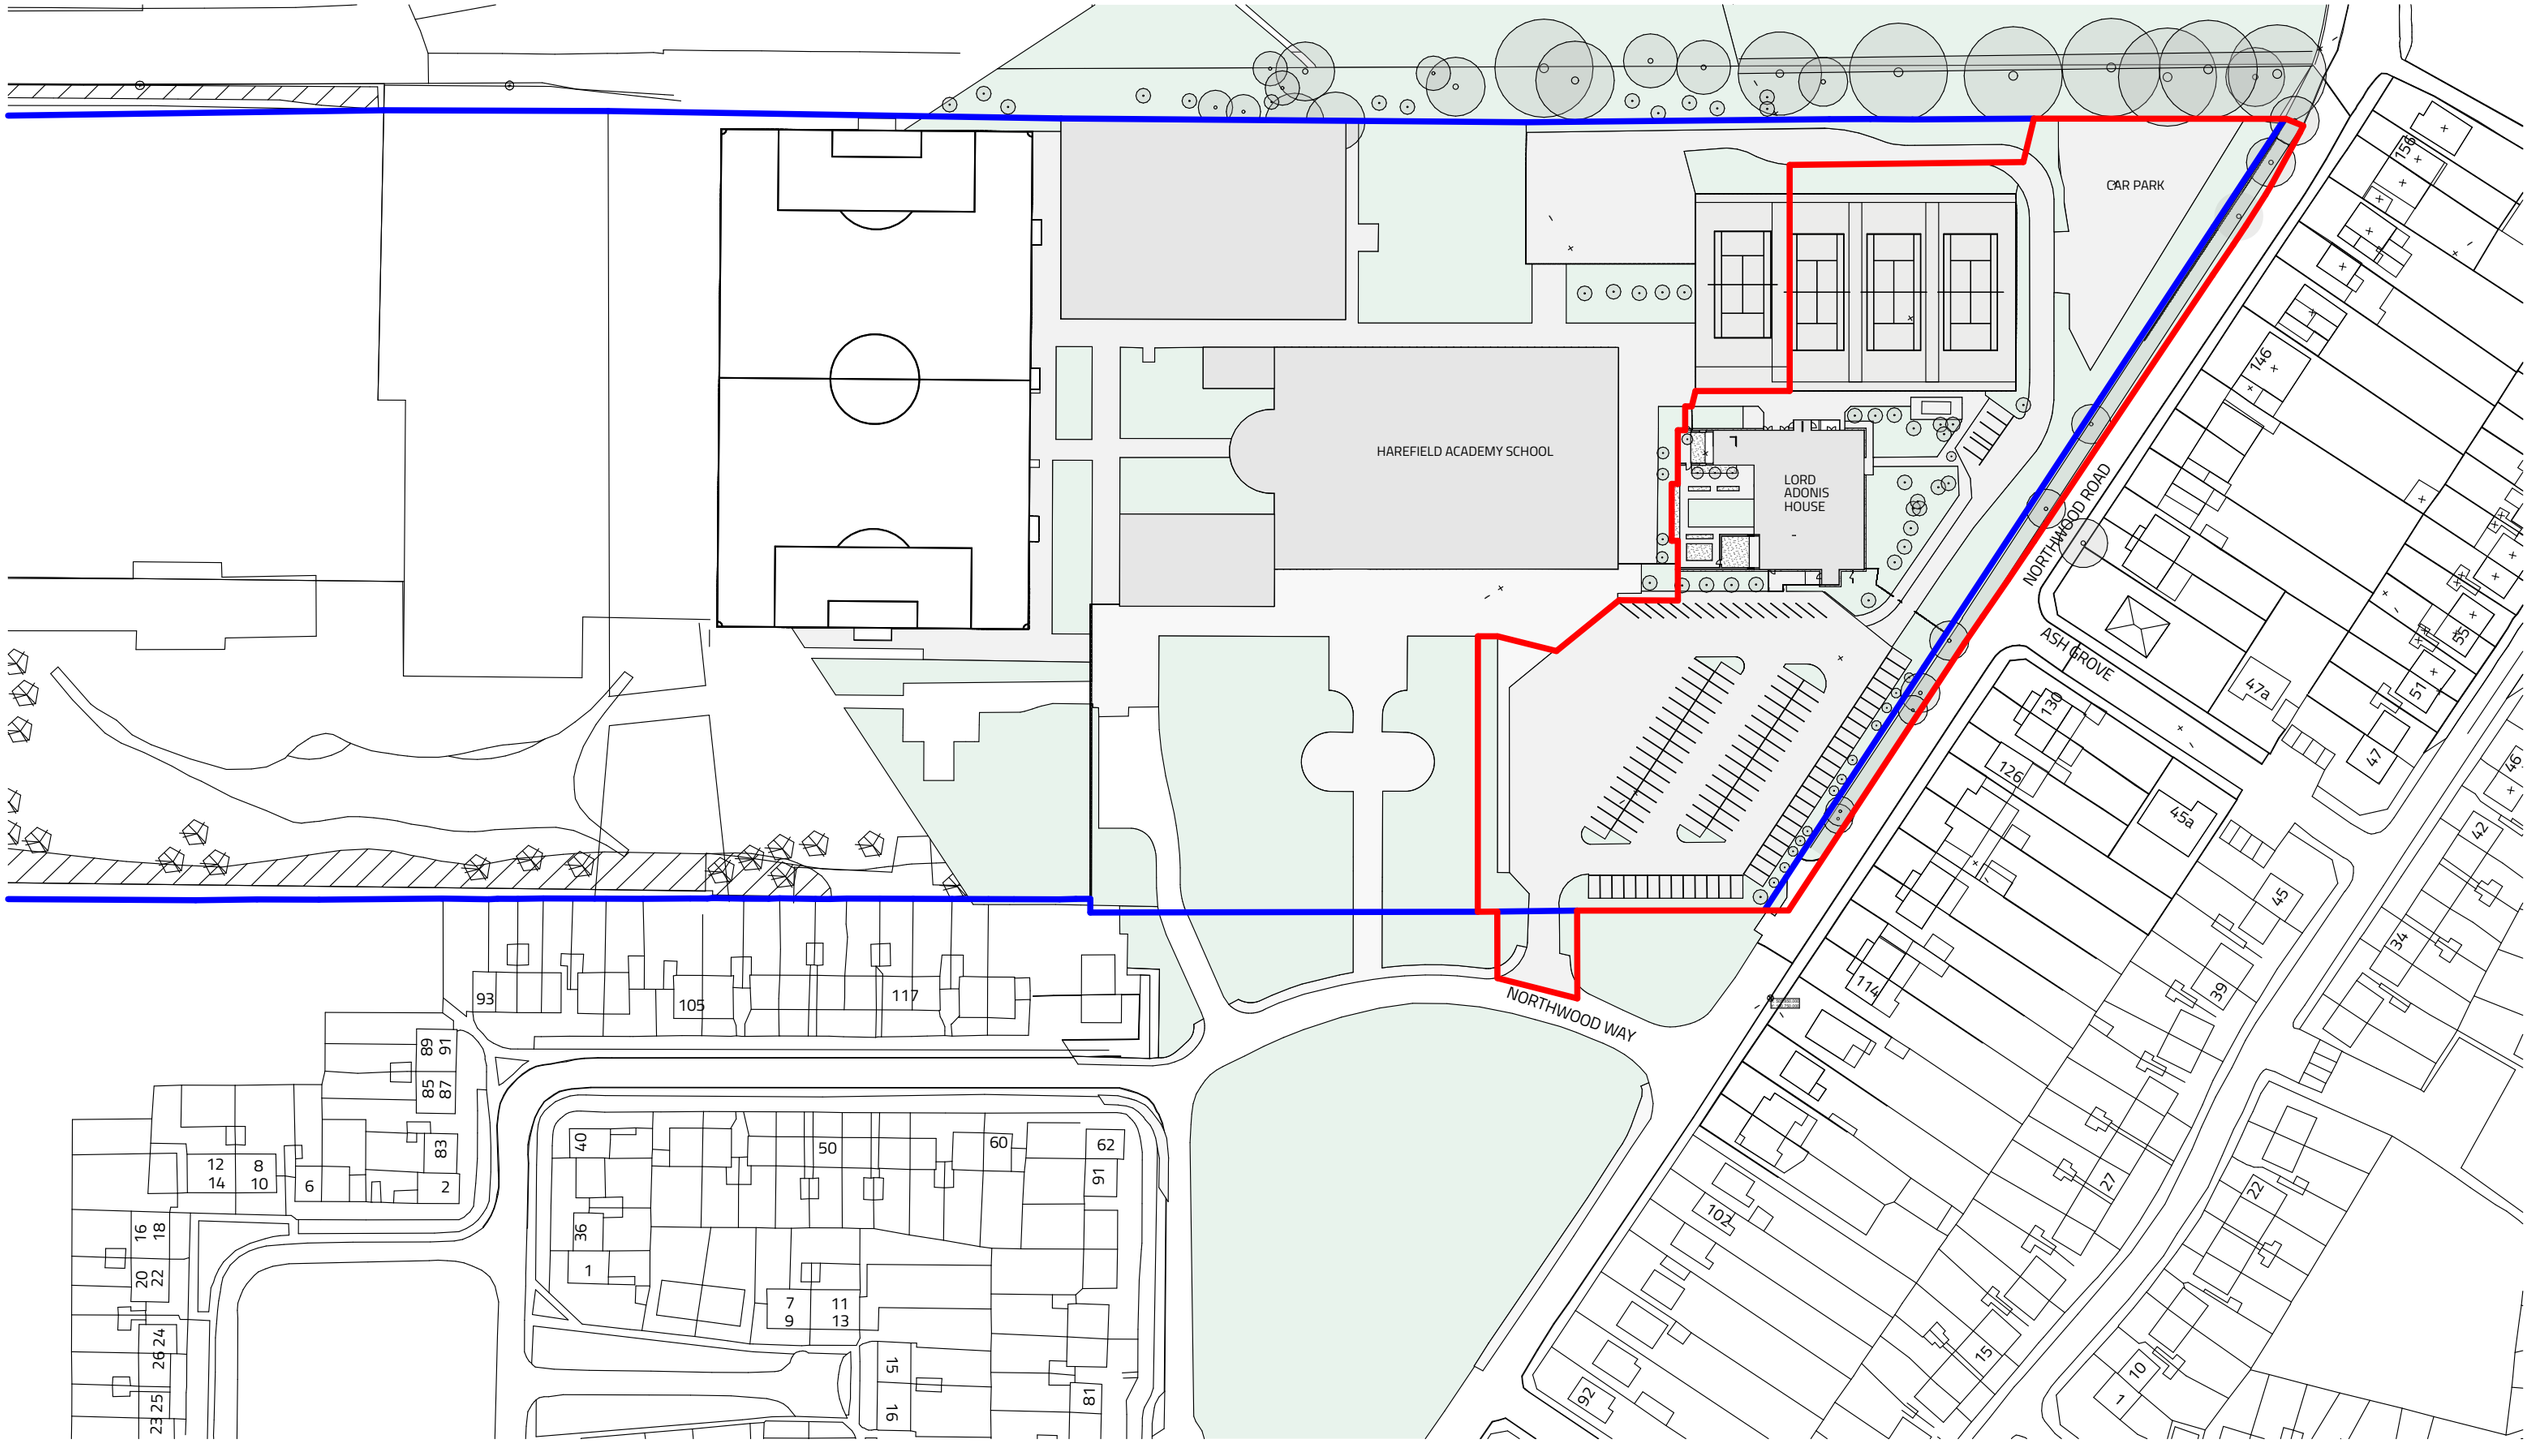

A (EX) 002

EXISTING LOCATION PLAN

SCALE 1:1250

0 25 50 75 100 125 METRE
PAPER SCALE 1:1250

This document and its design content is copyright ©. It shall be read in conjunction with all other associated project information including models, specifications, schedules and related consultants documents. Do not scale from documents. All dimensions to be checked on site. Immediately report any discrepancies, errors or omissions on this document to the Originator. If in doubt ASK.

NOTES:

N

Adjacent Ownership

Application boundary

Rev	Date	Issue
-	06/10/2022	PLANNING

STUDIO. 17 COMBERTON RD, CAMBRIDGE CB23 7BA
5-7 TANNER ST, LONDON SE1 3LE
info@chadwickdryerclarke.co.uk T. 01223 262413

chadwickdryerclarke studio
architects + designers

CLIENT: London Borough of Hillingdon

ADDRESS: Northwood Way, Harefield Uxbridge UB9 6ET

PROJECT: Harefield School Expansion

TITLE: EXISTING LOCATION PLAN

DATE :	SCALE @ A3 :	PROJECT.	DRAWING NO.	REV :
06/10/2022	1:1250	4266 CDC XX 00 DR A	(EX) 002	-