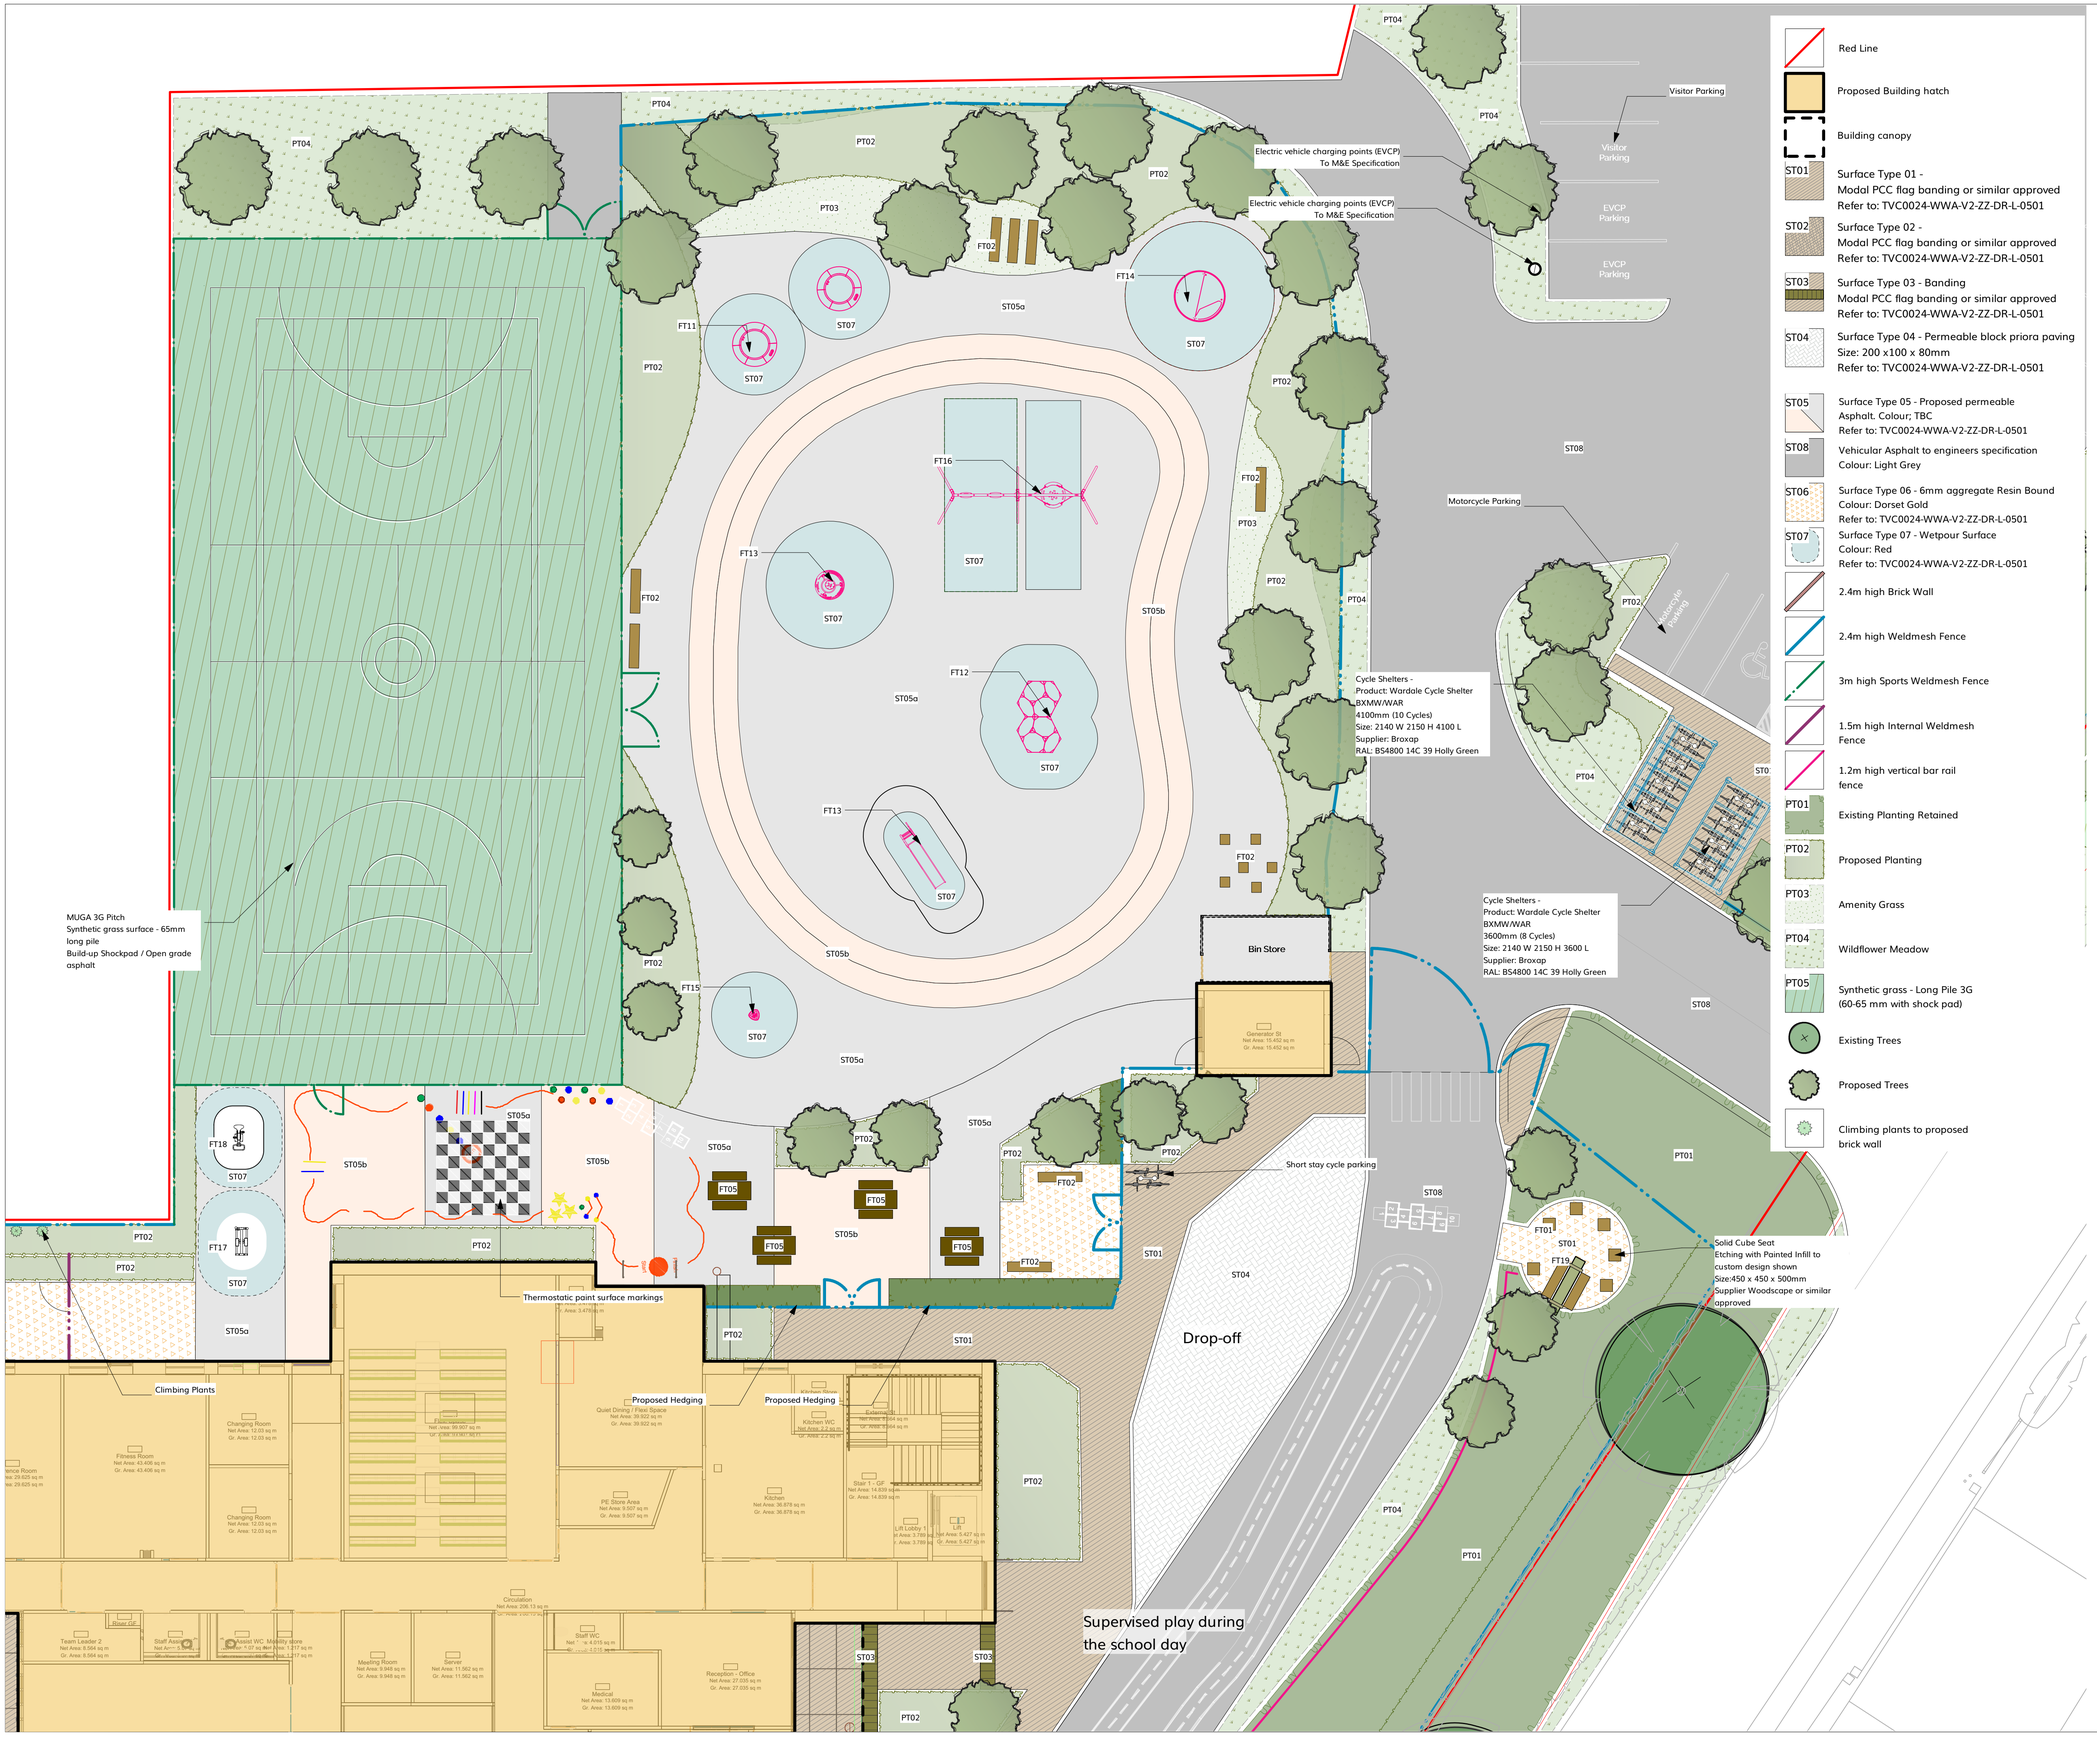

Red Line

Proposed Building hatch

Building canopy

ST01 Surface Type 01 - Modal PCC flag banding or similar approved Refer to: TVC0024-WWA-V2-ZZ-DR-L-0501

ST02 Surface Type 02 - Modal PCC flag banding or similar approved Refer to: TVC0024-WWA-V2-ZZ-DR-L-0501

ST03 Surface Type 03 - Banding Modal PCC flag banding or similar approved Refer to: TVC0024-WWA-V2-ZZ-DR-L-0501

ST04 Surface Type 04 - Permeable block priora paving Size: 200 x100 x 80mm Refer to: TVC0024-WWA-V2-ZZ-DR-L-0501

ST05 Surface Type 05 - Proposed permeable Asphalt. Colour; TBC Refer to: TVC0024-WWA-V2-ZZ-DR-L-0501

ST08 Vehicular Asphalt to engineers specification Colour: Light Grey

ST06 Surface Type 06 - 6mm aggregate Resin Bound Colour: Dorset Gold Refer to: TVC0024-WWA-V2-ZZ-DR-L-0501

ST07 Surface Type 07 - Wetpour Surface Colour: Red Refer to: TVC0024-WWA-V2-ZZ-DR-L-0501

2.4m high Brick Wall

2.4m high Weldmesh Fence

3m high Sports Weldmesh Fence

1.5m high Internal Weldmesh Fence

1.2m high vertical bar rail fence

PT01 Existing Planting Retained

PT02 Proposed Planting

PT03 Amenity Grass

PT04 Wildflower Meadow

PT05 Synthetic grass - Long Pile 3G (60-65 mm with shock pad)

Existing Trees

Proposed Trees

Climbing plants to proposed brick wall

Furniture

FT01 Furniture Type 01 - Hardwood timber solid cube seat. Etching with Painted Infill to custom eco design TBC

FT02 Furniture Type 02 - Bloc seats Supplier: Vestre or Similar approved

FT03 Furniture Type 03 - Code square planter Supplier: Vestre or Similar approved

FT04 Furniture Type 04 - Wheelchair Accessible Raised Bed Supplier: Wood Blocx or Similar approved

FT05 Furniture Type 05 - Berg Picnic table Supplier: Vestre or Similar approved

FT06 Furniture Type 06 - EVCP Point M&E to confirm product

FT07 Furniture 07 - Bloc planter Supplier: Vestre or Similar approved

FT08 Furniture Type 08 - Cycle Stands forum Supplier: Vestre or Similar approved

FT09 Furniture Type 09 - Mirror pool / water feature

FT10 Furniture Type 10 - Wardale Cycle Shelter Supplier: Broxap or similar approved Cap 4100mm (10 cycles) and 3600mm (8 cycles)

FT11 Furniture Type 11 - Inground trampoline

FT12 Furniture Type 12 - Block climber

FT13 Furniture Type 13 - Steel Slide

FT14 Furniture Type 14 - Carousel Wheelchair

FT15 Furniture Type 15 - Spinner

FT16 Furniture Type 16 - Combi Swing

FT17 Furniture Type 17 - Carousel with top brace

FT17 Furniture Type 18 - Exercise Bike

FT18 Furniture Type 19 - Cross Trainer

FT19 Furniture Type 20 - Habitats log Supplier: Vestre or similar approved

No.	Date	Appr	Revision Notes
p 02	05/09/2023	KL	Update following arboriculturist info
P 01	31/08/23	KL	Planning Issue

Note: All Dimensions must be checked on site and not scaled from this drawing.
All cross references are to the latest revision of the relevant drawing or specification being referenced

© Copyright

wynne-williams associates
landscape architects & arboricultural consultants
tel: 01376 573050
web: w-wa.co.uk

Scale/North Point

0 5 10 M

Client
Noviun Architects

Job Title
Harefield Academy Hillingdon

Drawing Title
General Arrangement Plan
Sheet 2 of 3

Issue: PLANNING

Scale: 1:125@A1

Drawn: IN | Checked: LD

Project ID: 2313 | Date: 31/08/2023

Drg: TVC0024-WWA-V2-ZZ-DR-L-0103 | Status: S2 | Rev: P02