
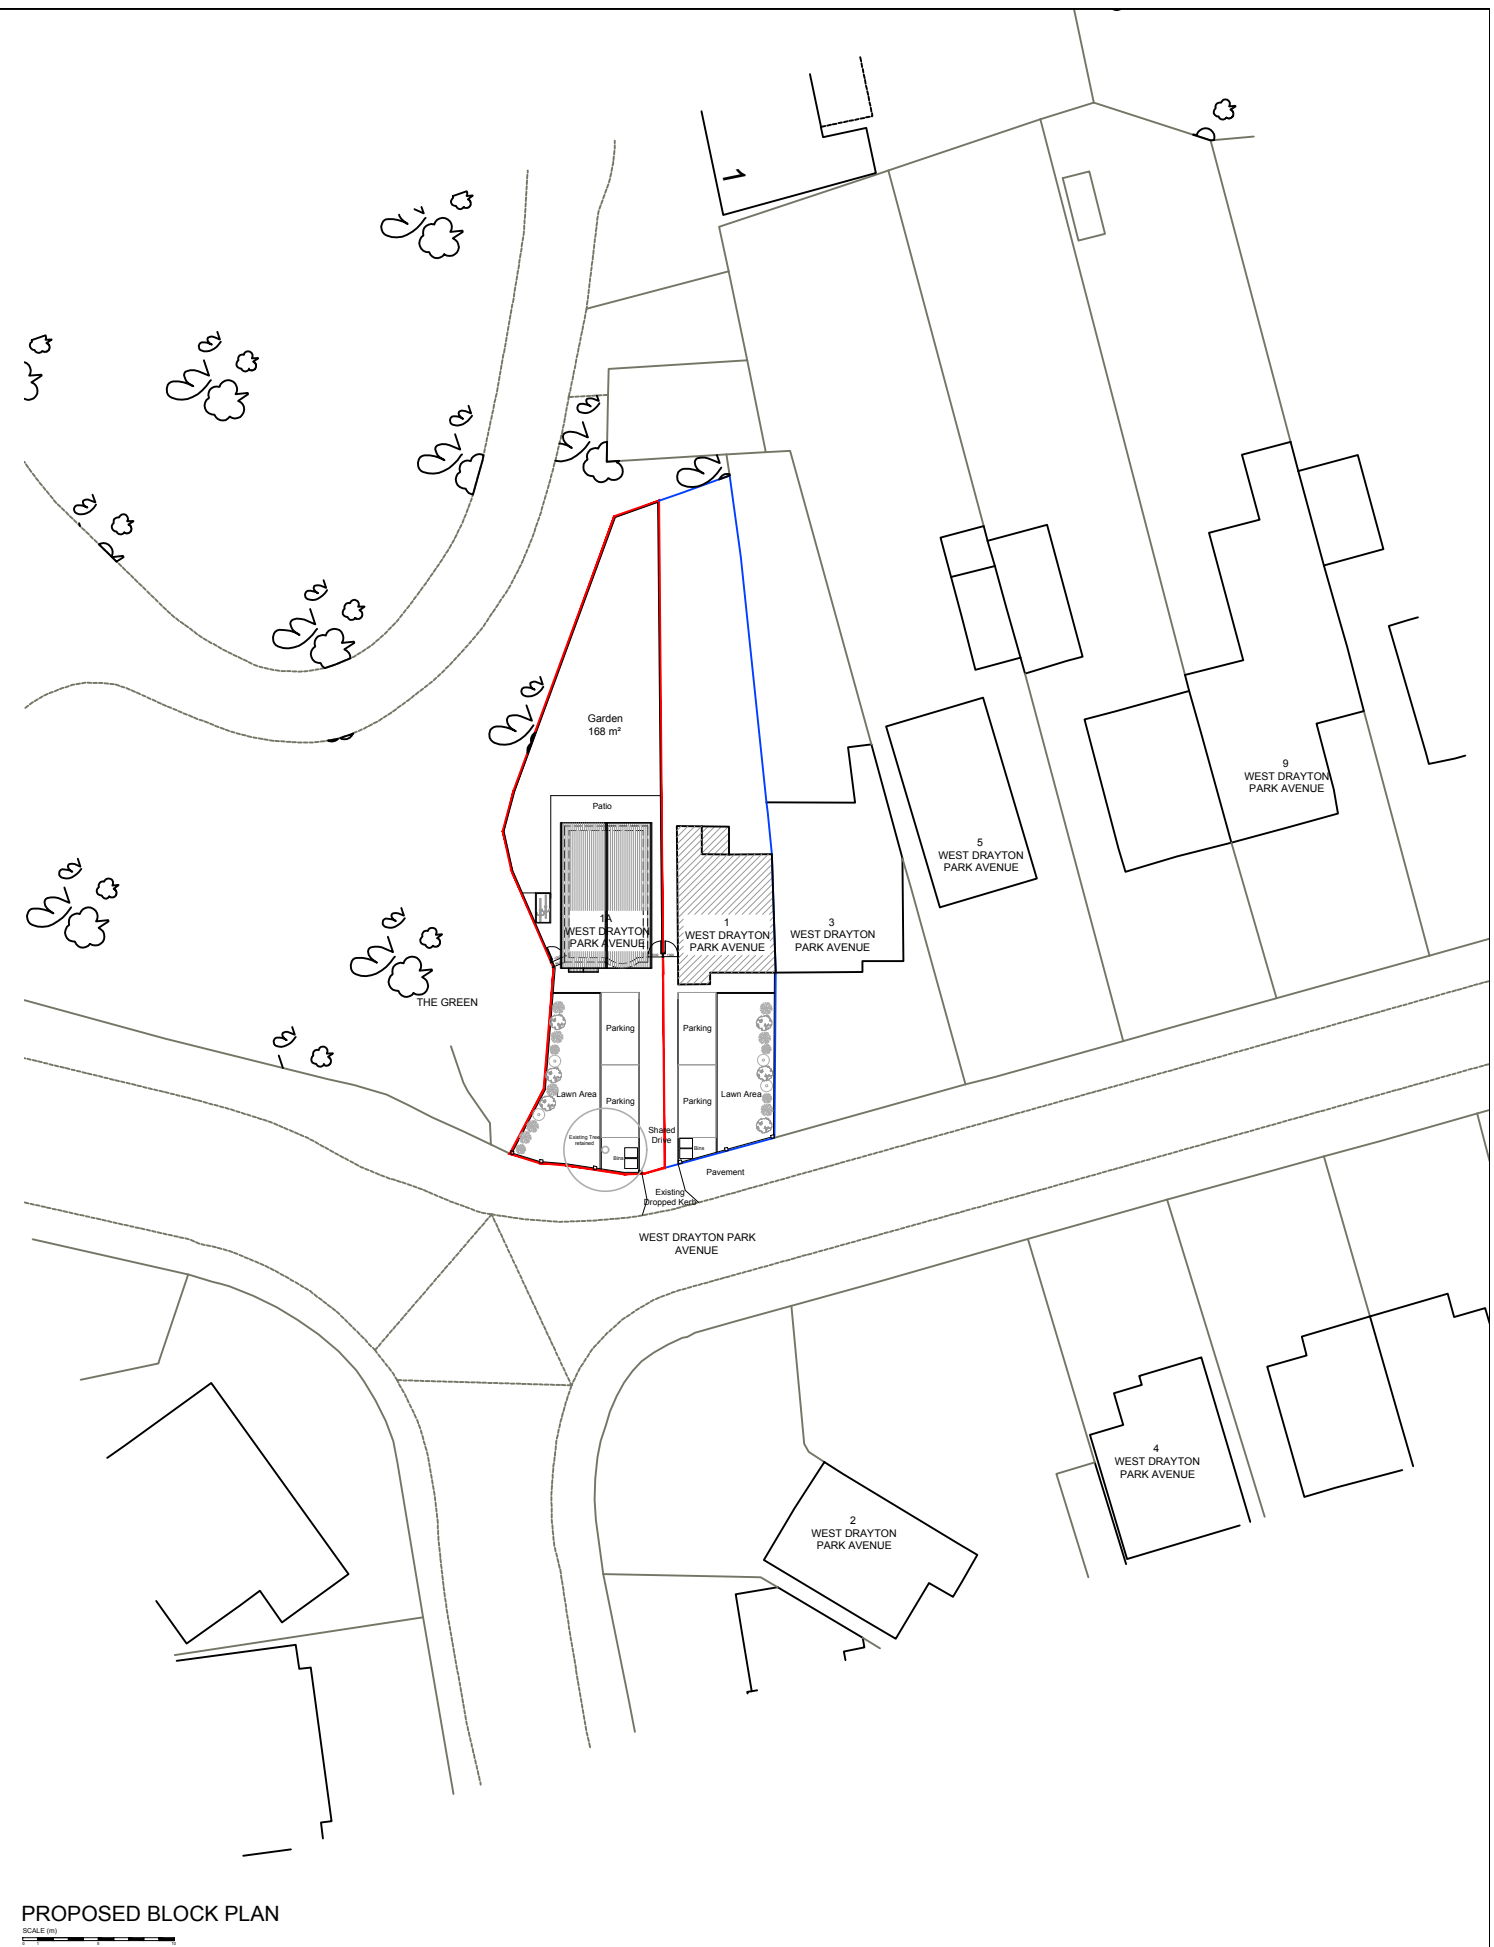


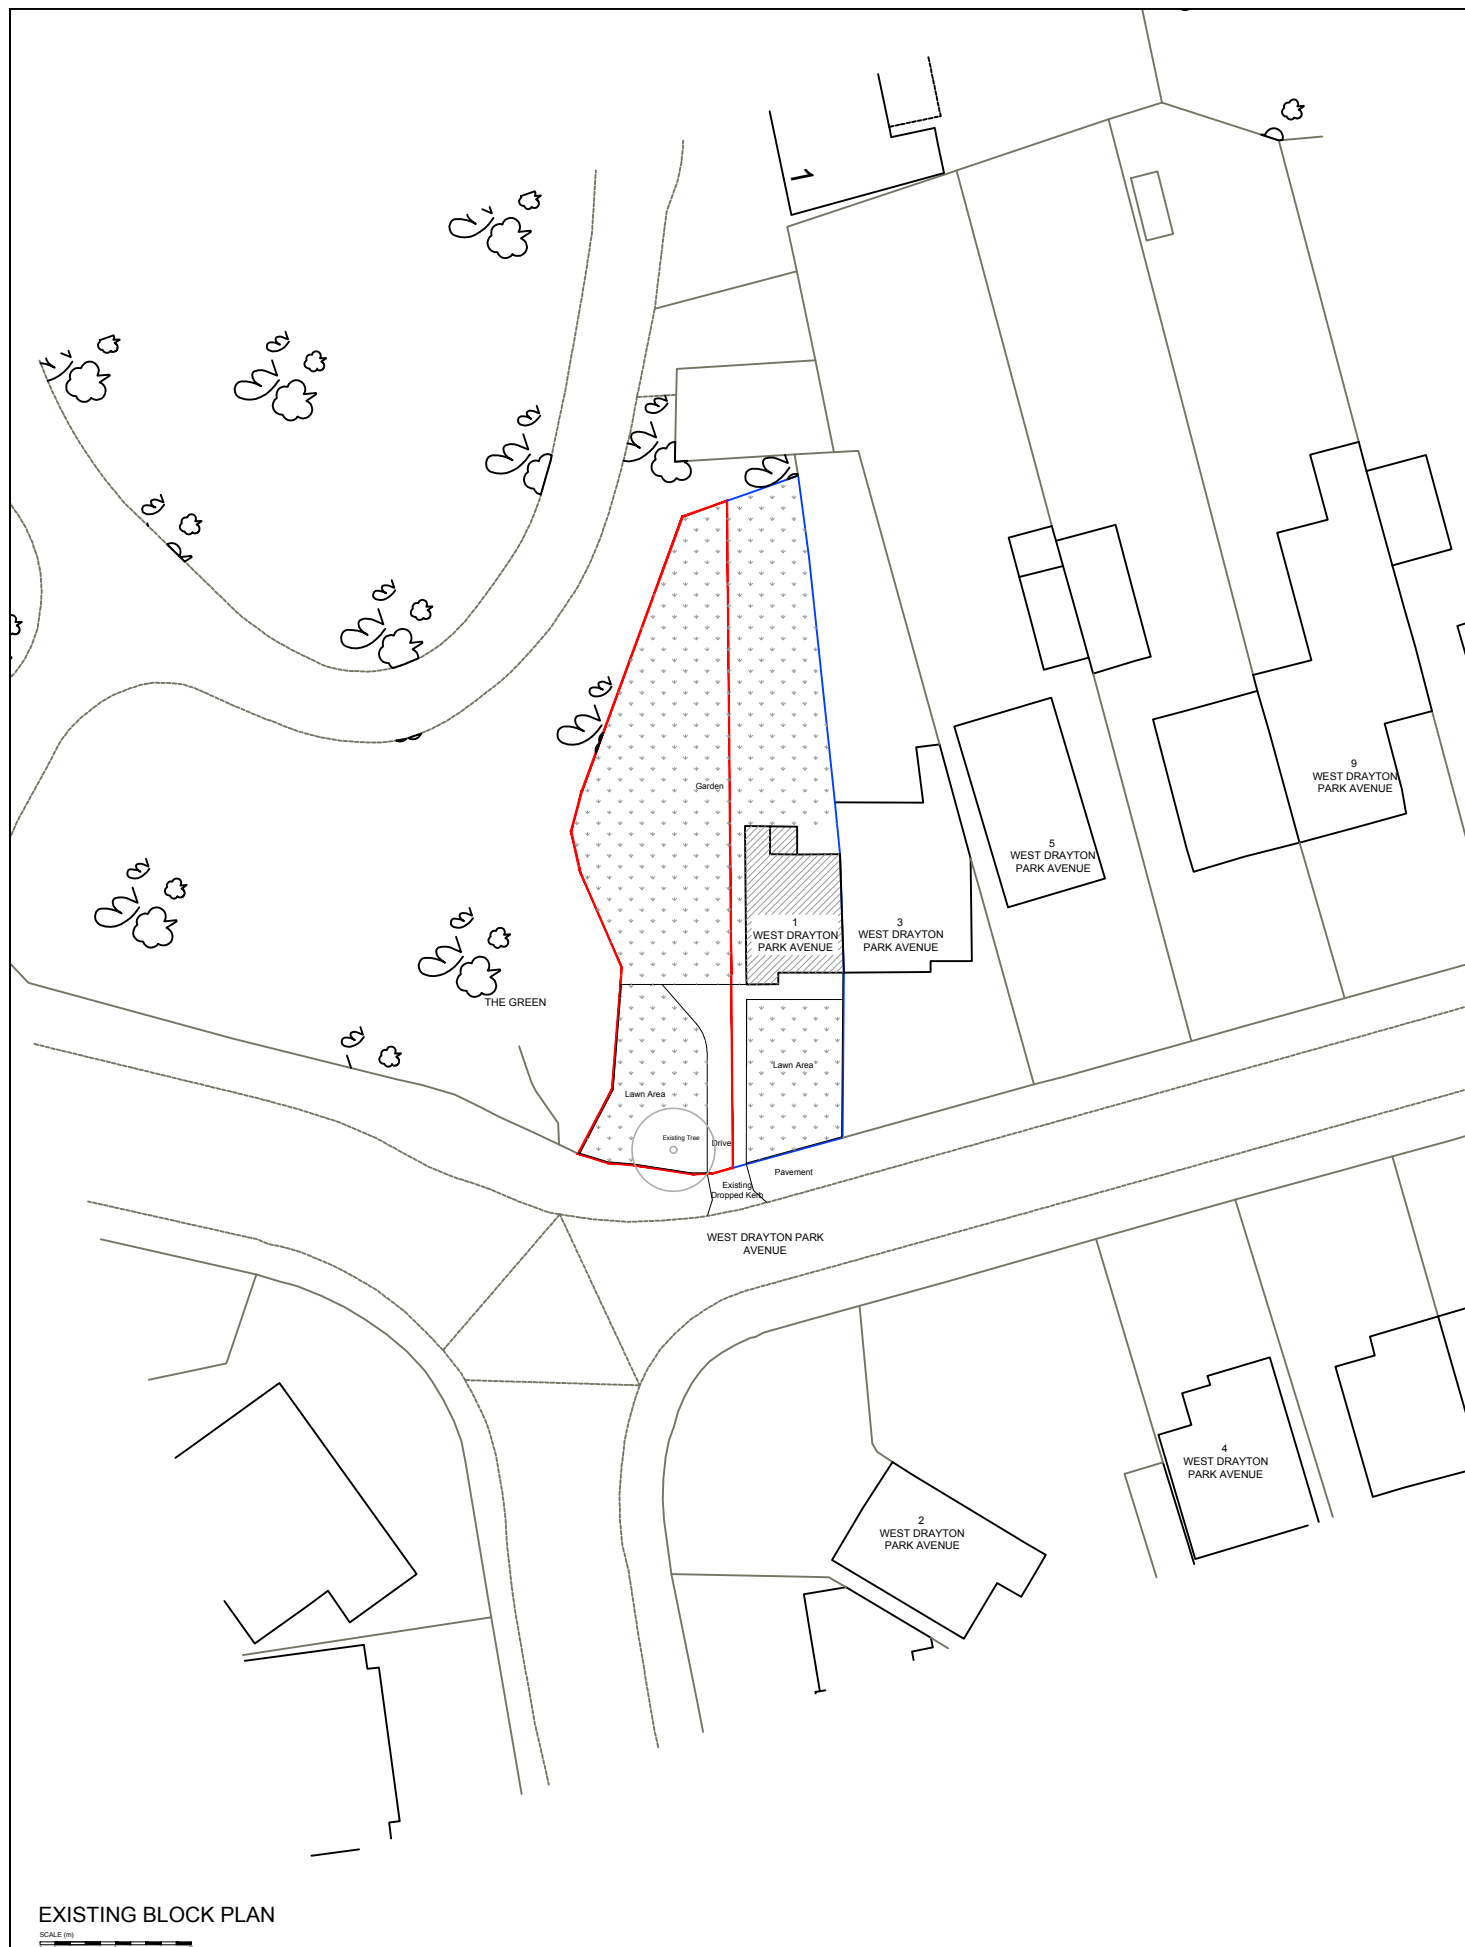

INFORMATION CONTAINED IN THIS DWG IS CONFIDENTIAL AND
NOT TO BE USED FOR ANY OTHER PURPOSE OTHER THAN THAT FOR
WHICH THE DWG WAS SUPPLIED. LA VASTU MAINTAINS
COPYRIGHT OF DWG, AND ACCEPTS NO LIABILITY TO ANY THIRD
PARTY RELYING ON INFORMATION CONTAINED IN THE DWG.

CONTRACTORS MUST VERIFY ALL DIMENSIONS ON SITE BEFORE
COMMENCING ANY WORK OR SHOP DRAWINGS.
FIGURED DIMENSIONS ARE TO BE USED IN PREFERENCE TO SCALED
DIMENSIONS.

IF THIS DRAWING EXCEEDS THE QUANTITIES TAKEN IN ANY WAY THE
ARCHITECTURAL DESIGNER IS TO BE INFORMED BEFORE THE WORK IS
INITIATED.

Job: 1A WEST DRAYTON PARK AVENUE
WEST DRAYTON, UB7 7QA

Dwg: EXISTING & PROPOSED BLOCK PLAN

Scale: 1:500 on A3

Dwg No: LaVaastu/2021/271/02

Date: 01/10/21

Drawn: S

La Vaastu Ltd.

Flat 3 Dakota House
17 Hornchurch Rd, Uxbridge, UB10 0YP
www.lavaastu.co.uk, 07574165277

17 Hornchurch Rd, Uxbridge, UB10 0YP
www.lavaastu.co.uk, 07574165277

www.lavaastu.co.uk, 07574165277