HOMES DESIGN
40 WISE LANE
MILL HILL
LONDON NW7 2RE
MOB: 07946 872537
www.homesdesignltd.co.uk
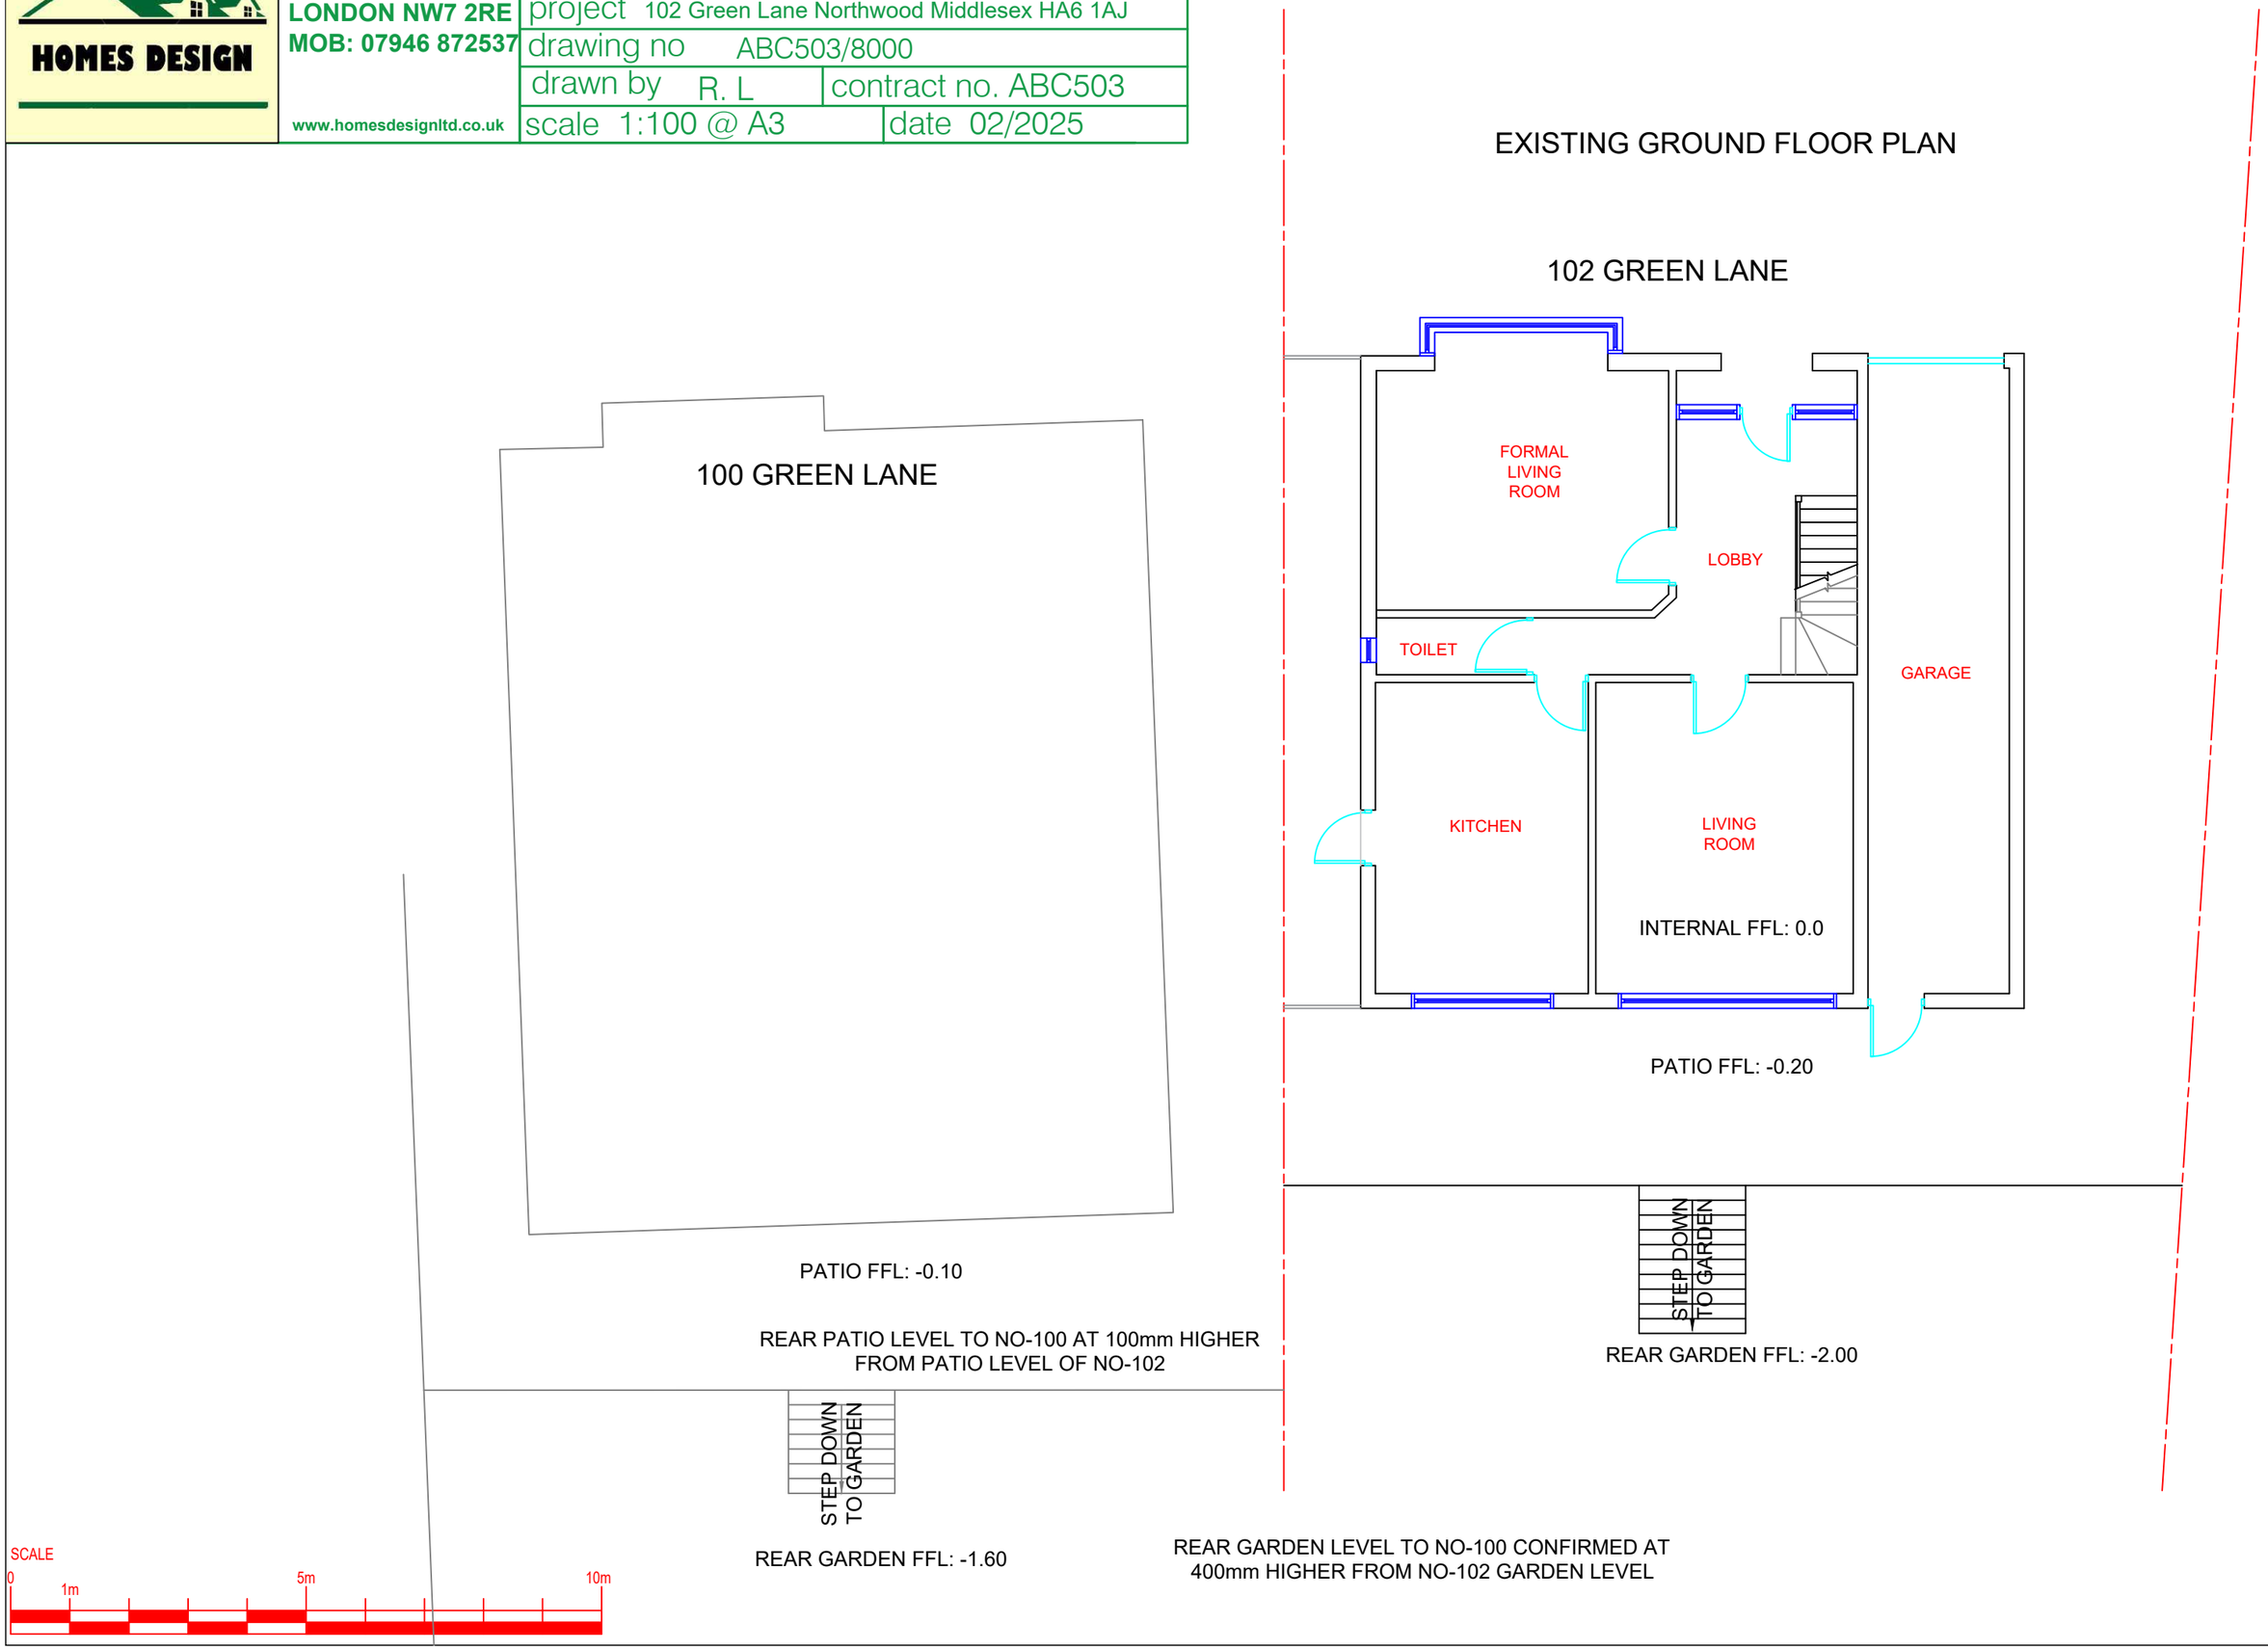
title	EXISTING SITE REAR LEVELS WITH ADJOINING PREMISES PLANS
project	102 Green Lane Northwood Middlesex HA6 1AJ
drawing no	ABC503/8000
drawn by	R. L
contract no.	ABC503
scale	1:100 @ A3
date	02/2025