


01 - EXISTING BLOCK PLAN SCALE 1:250

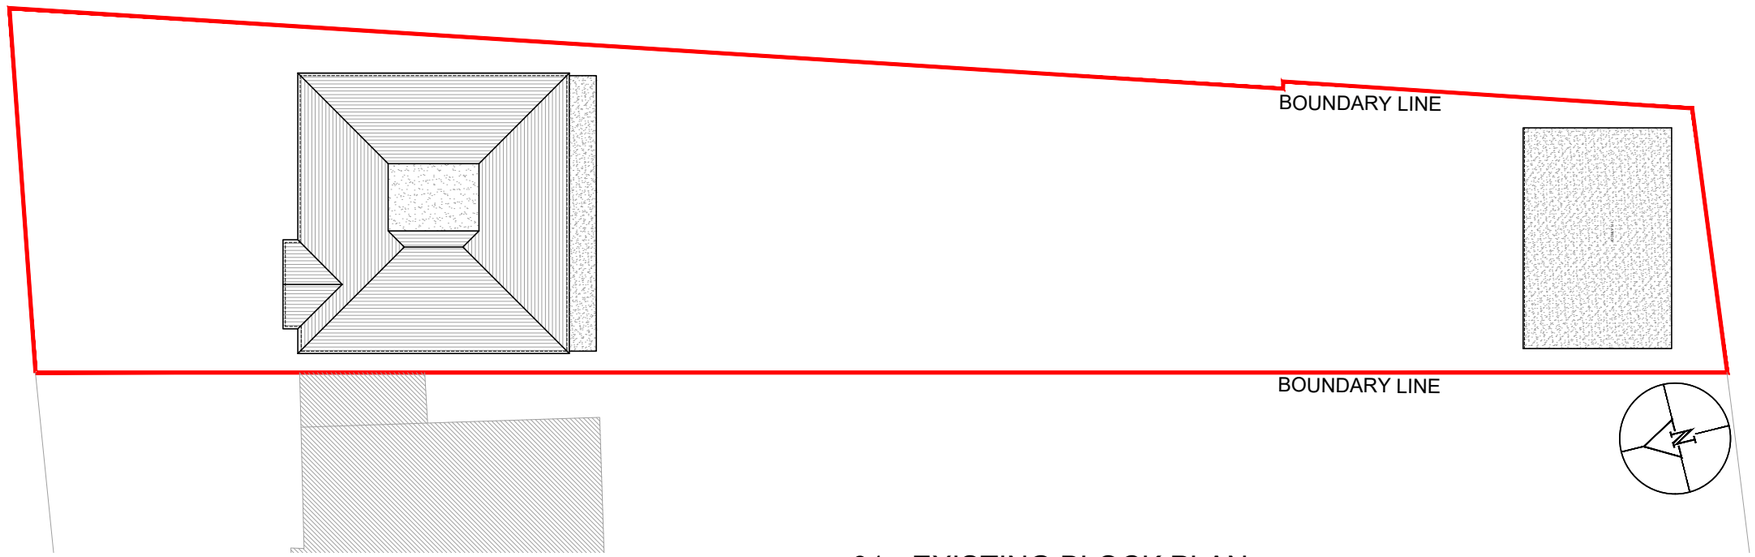


02 - PROPOSED BLOCK PLAN SCALE 1:250

03 - OS MAP SCALE 1:1250

NOTES

- Dimensions are not to be scaled from this drawing by contractors. The contractor is requested to check all dimensions before the work started.
- Report any discrepancies to the client or architect before undertaking the work described in the drawings.
- Dimensions are approximate site dimensions and are to be verified by the contractor on site before any fabrication/site works i.e foundations etc occur
- Contractor is responsible for all temporary propping to existing structure

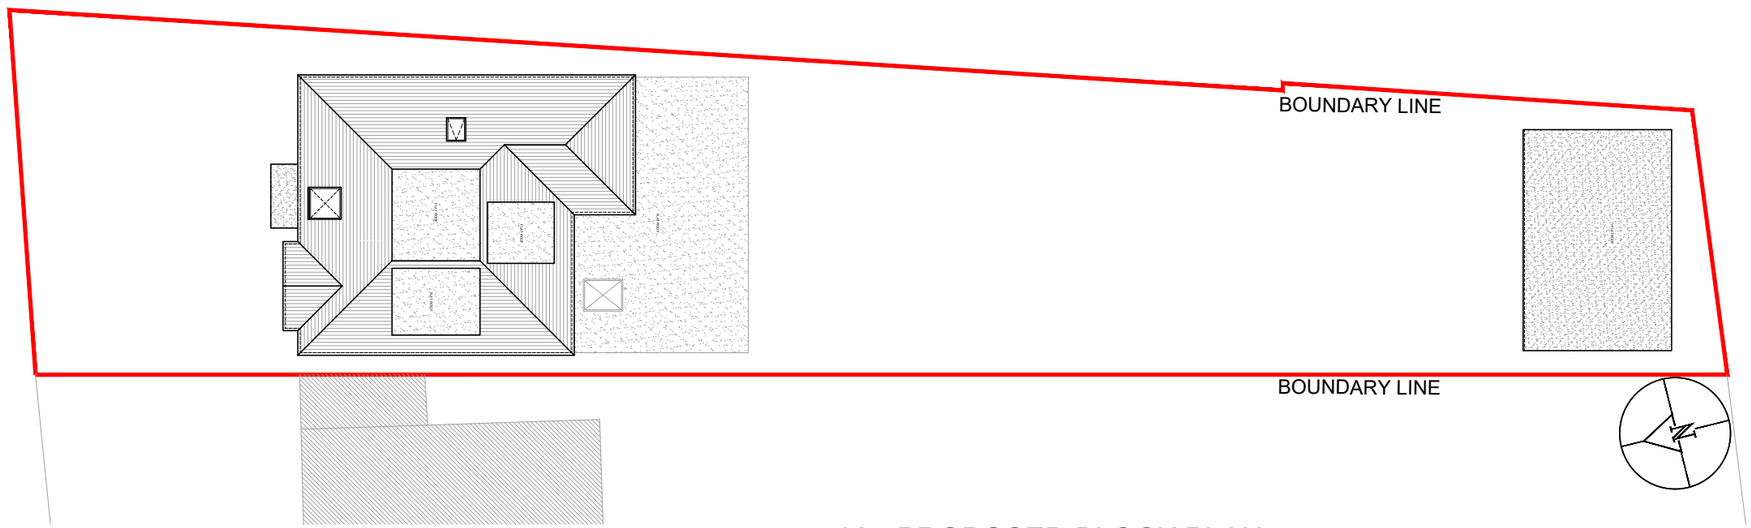0 1 2m 3 4 5m
Scale

| REVISIONS | | | |
|---|---|---|---|
| NO. | DESCRIPTION | DATE | BY |
| | | | |
| | | | |
| | | | |
| | | | |
| | | | |
| | | | |
| | | | |
| | | | |
| | | | |
| | | | |
| | | | |

DE ARCHITECTURAL CONSULT. LTD
M: 07869580774, 07824773079
E: design.endeavour@gmail.com

Project
102 GREEN LANE NORTHWOOD MIDDLESEX
HA6 1AJ

Title
OS MAP & BLOCK PLANS

| Scale | Drawn | Approved | Date |
|---|---|---|---|
| As shown @A3 | JTS | | FEB 26 |
| Job No. | Drawing No. | | Rev. |
| DE-375/25 | FP-102GL-01 | | - |