NOTES

- Dimensions are not to be scaled from this drawing by contractors. The contractor is requested to check all dimensions before the work startled.
- Report any discrepancies to the client or architect before undertaking the work described in the drawings.
- Dimensions are approximate site dimensions and are to be verified by the contractor on site before any fabrication/site works i.e foundations etc occur
- Contractor is responsible for all temporary propping to existing structure

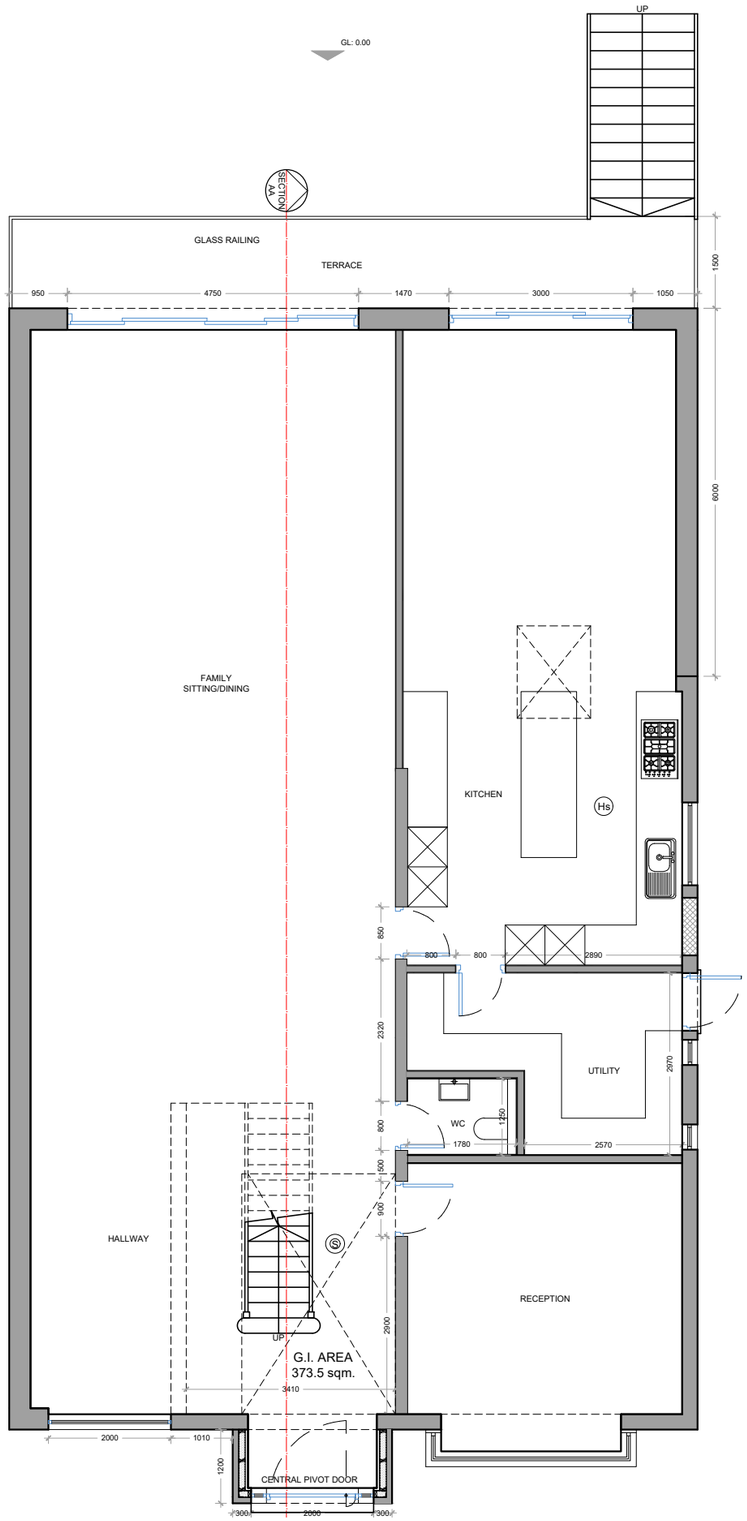

01 - GROUND FLOOR PLAN

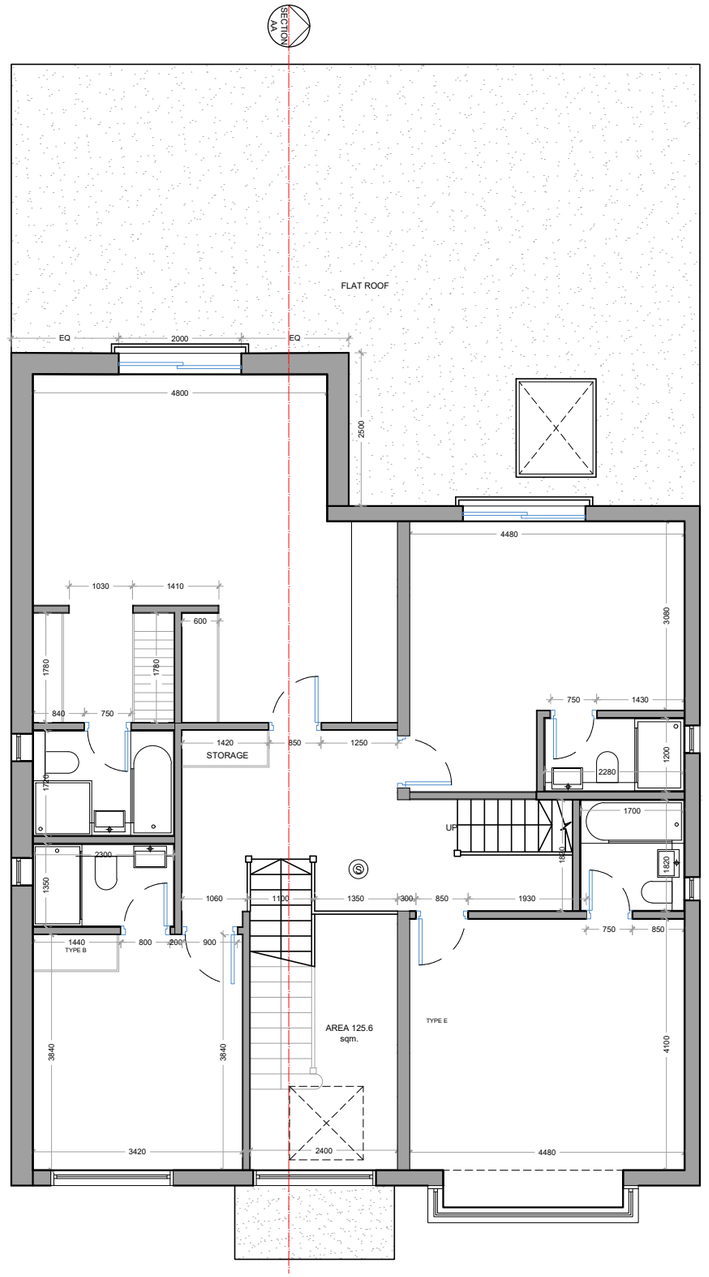

02 - FIRST FLOOR PLAN

PROPOSED G.I.A= 373.5 sq.m

0 1 2m 3 4 5m

Scale

REVISIONS			
NO.	DESCRIPTION	DATE	BY

DE ARCHITECTURAL CONSULT. LTD

M: 07869580774, 07824773079

E: design.endeavour@gmail.com

Project: 102 GREEN LANE NORTHWOOD MIDDLESEX HA6 1AJ

Title: PROPOSED PLANS

Scale	Drawn	Approved	Date
1:100 @A3	JTS		FEB 26
Job No.	Drawing No.		Rev.
DE-375/25	FP-102GL-04		-