
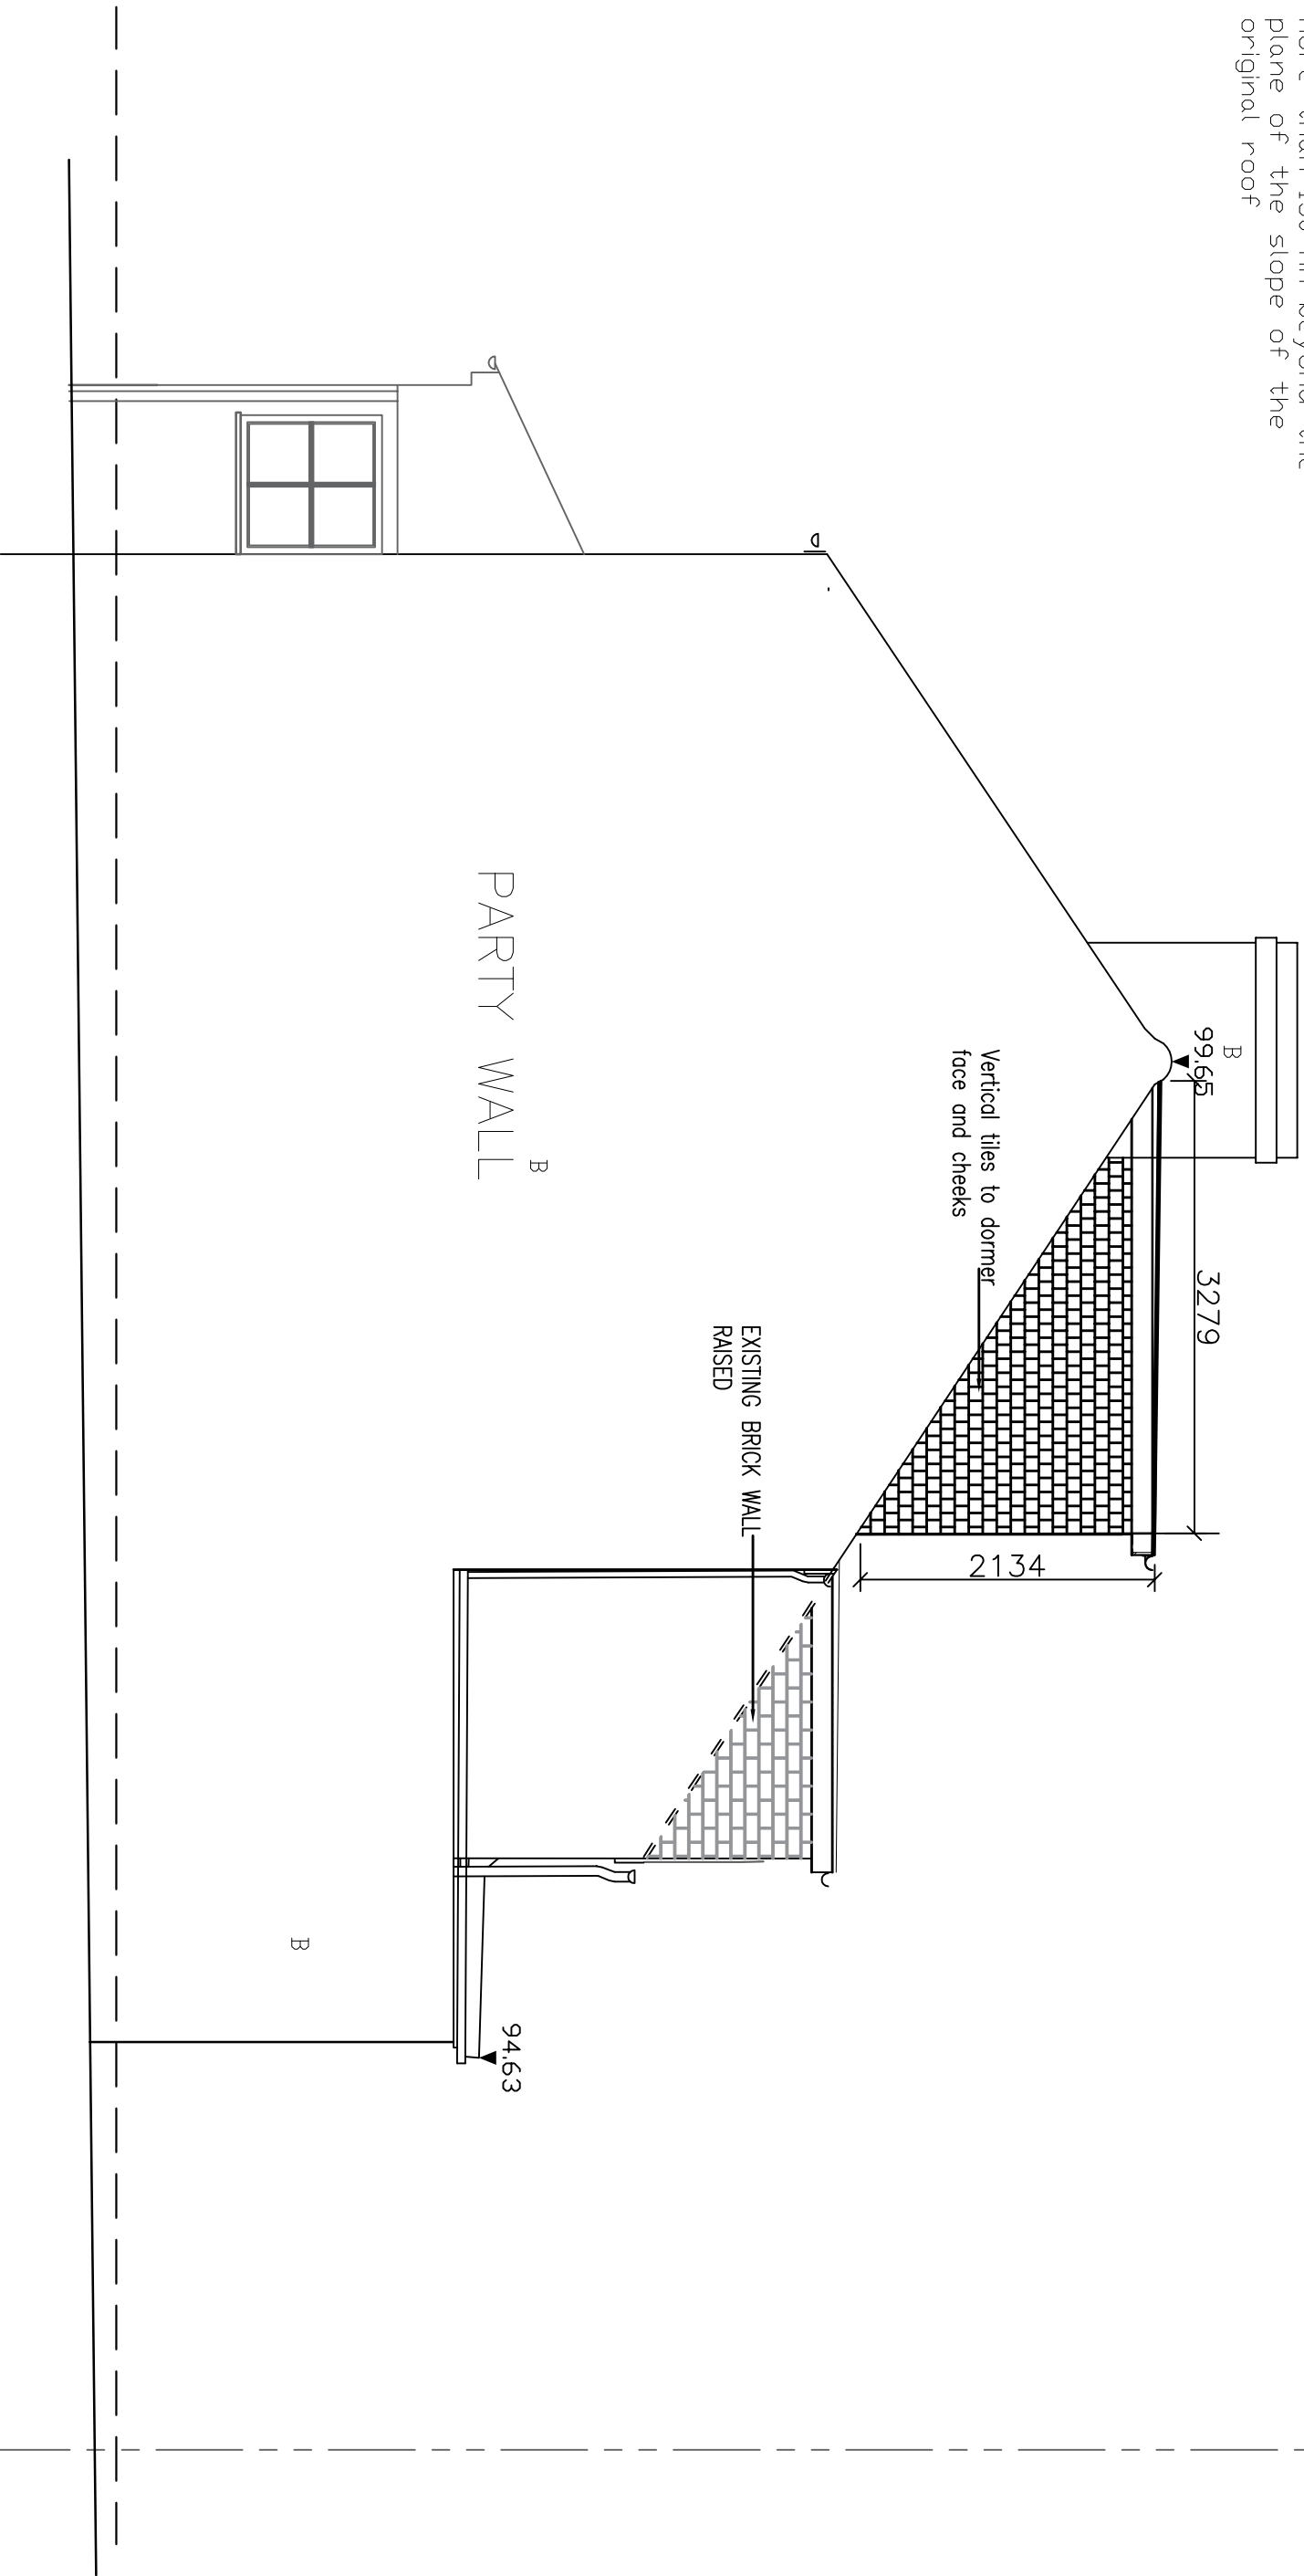


- NOTES
1. This drawing are for Planning & Building Control purpose only

2. Verify all dimensions & setting out point on site, IF IN DOUBT-ASK


3. Engineer must be notified if there are any discrepancies and or before offering any structure details

NOTE:
Roof lights shall not protrude more than 150 mm beyond the plane of the slope of the original roof

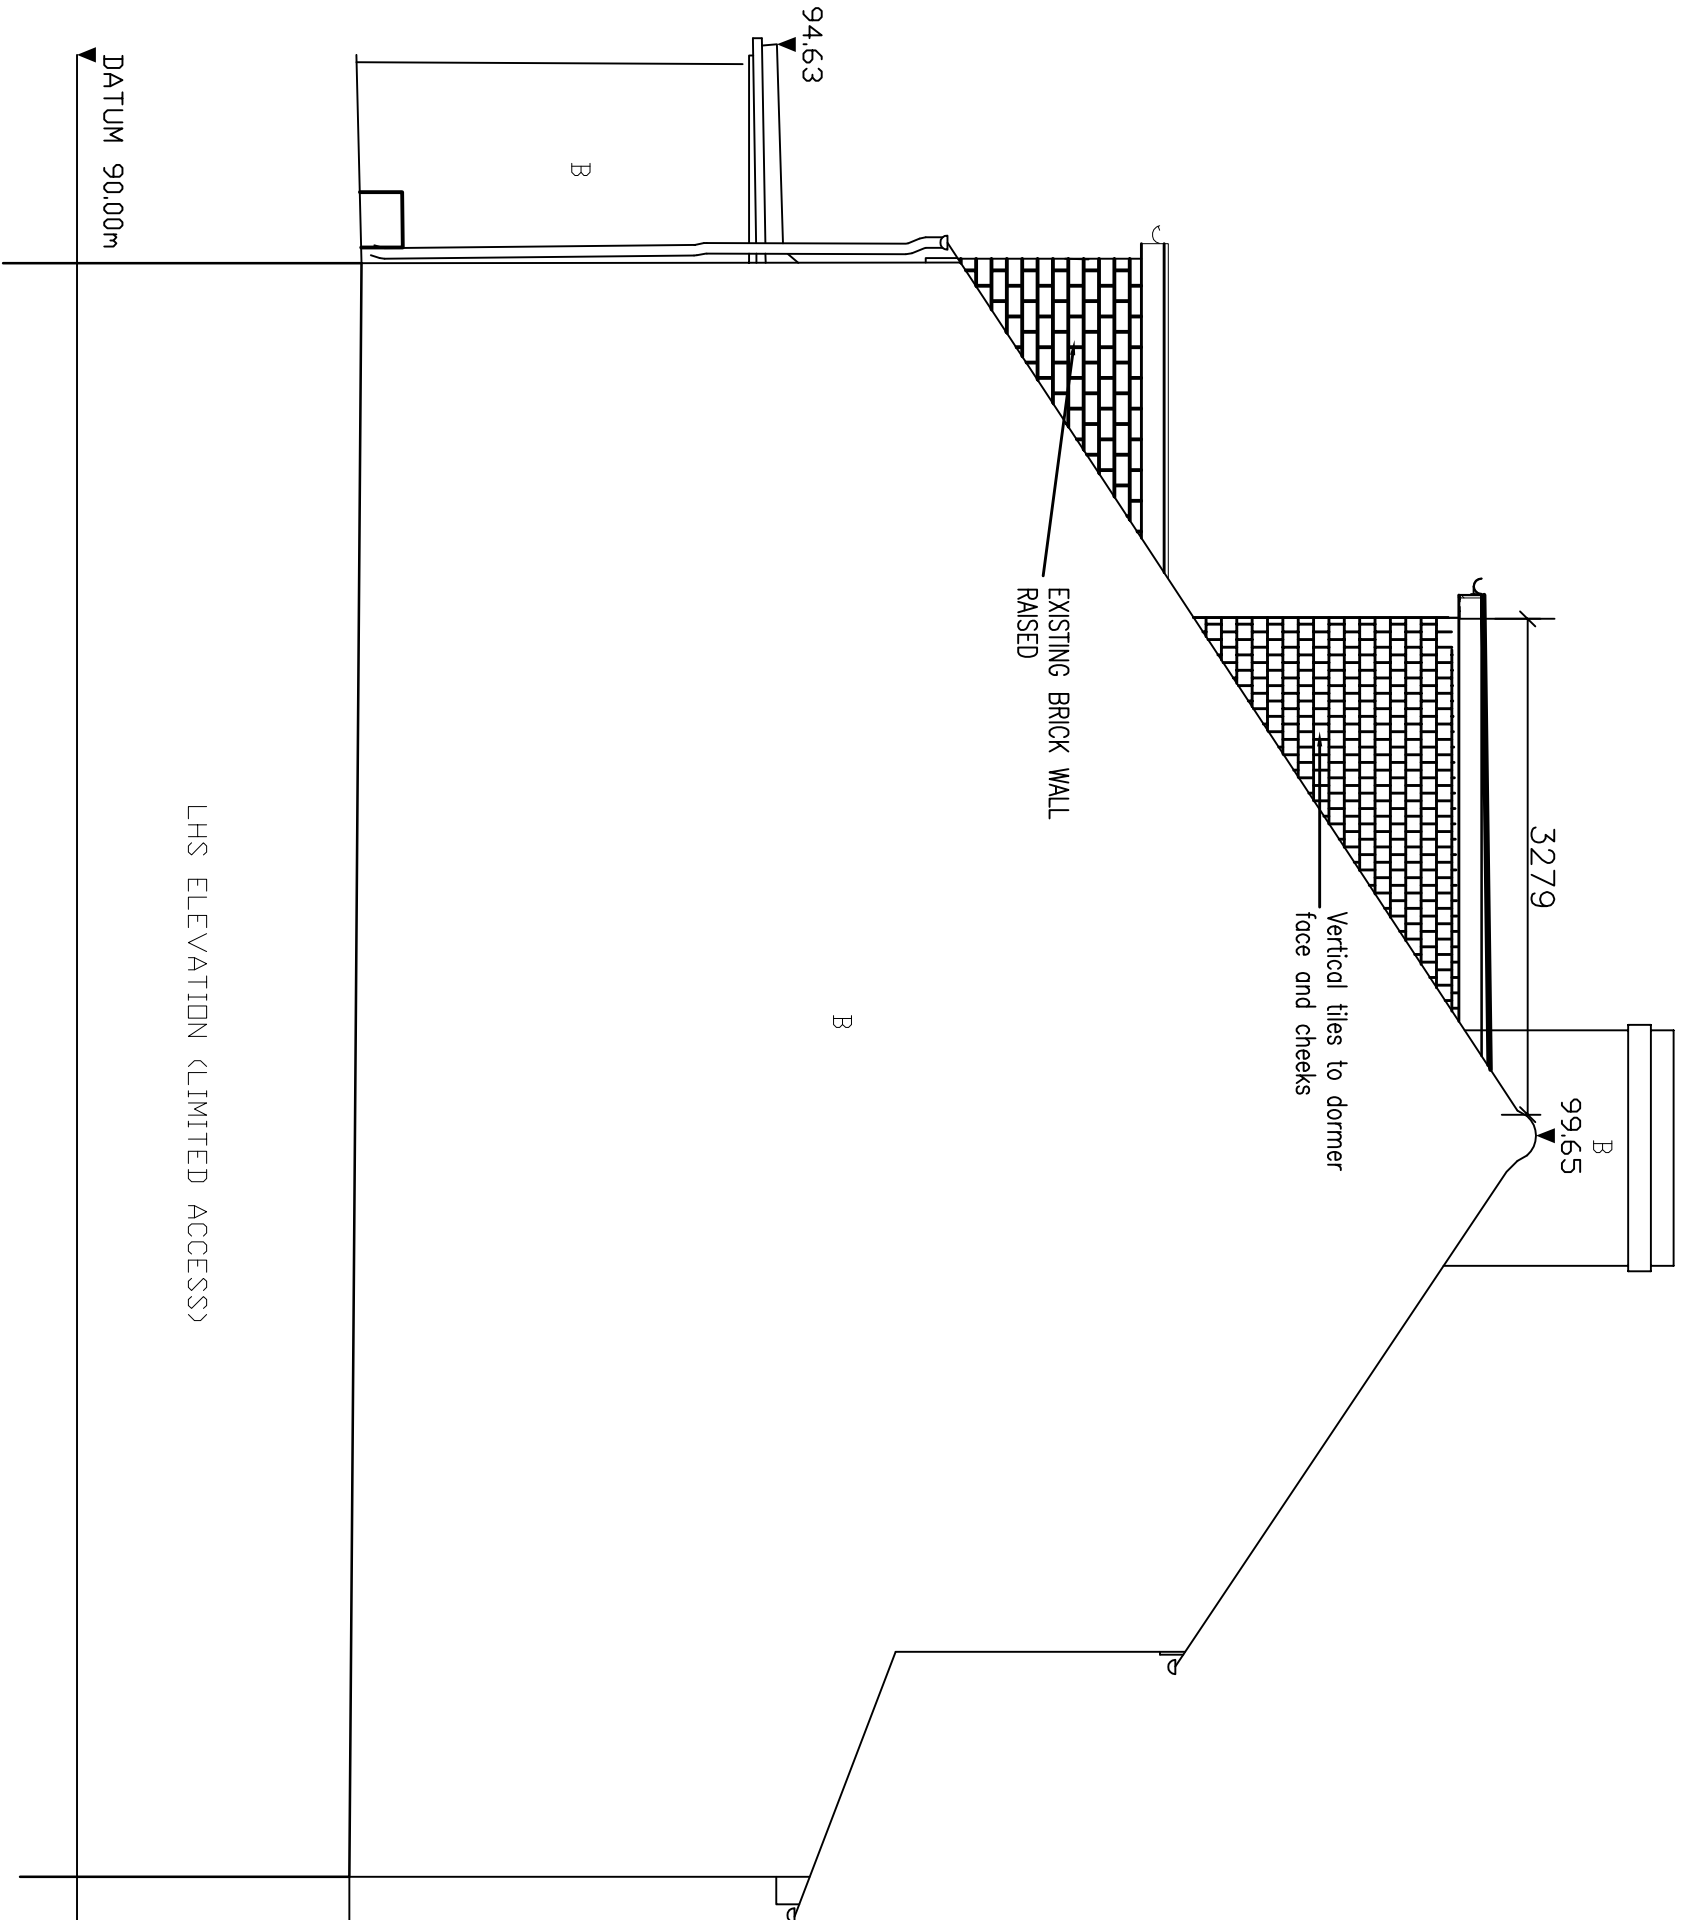

08 PROPOSED SIDE (EAST) ELEVATIONS

PROPOSED SIDE (WEST) ELEVATIONS

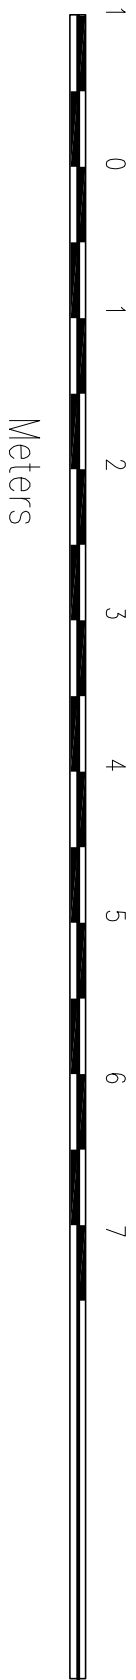

 Lotus Consultants Limited Design, Construction, Management Address: 37 Woodfield Rise Bushley Herefordshire WD23 4QR e: enquiries@lhusid.co.uk web: www.lhusid.co.uk m: 07723441065 t: 0208 950 2143 © Copyright Lotus Consultants Ltd.						
No.	Description	Date	Client name Kishan & Amisha Thakrar Project address 234 Northwood Road Harefield UB9 6PT	Project description DORMER EXTENSION TO EXISTING LOFT ROOMS - - -	Sheet name PROPOSED SIDE ELEVATIONS Project number 2106 Date: OCT 2021 Drawn: OP Checked:	Project stage CONSTRUCTION Drawing No. BR 03-NR-ELEVATIONS Scale: 1:50 @ A1 & 1:100 @A3 Rev. -
-	-	-				