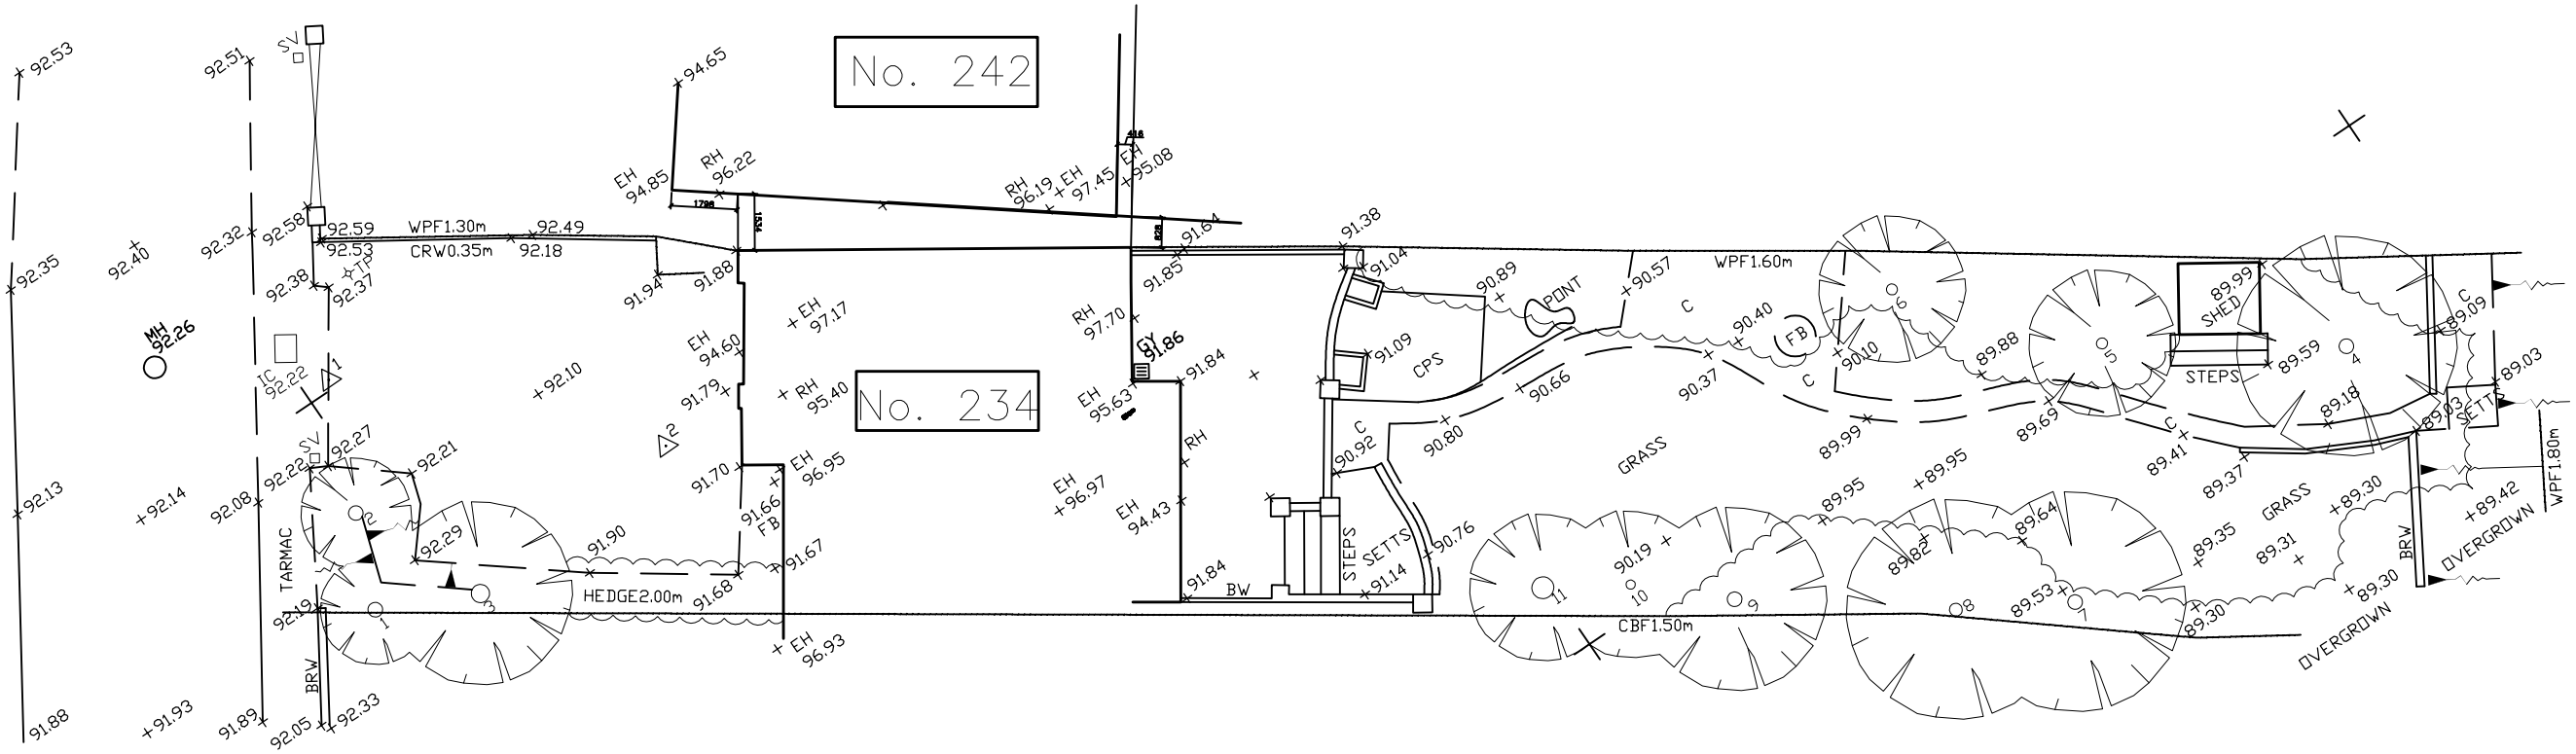


Lotus Consultants Limited Design. Construction. Management	
Address: 37 Woodfield Rise Bushey Hertsfordshire WD23 4QR e: enquiries@lotusltd.co.uk web: www.lotusltd.co.uk m: 07725441065 t: 0208 950 2143	
©Copyright Lotus Consultants Ltd.	

No.	Description	Date
–	–	–
–	–	–
–	–	–
–	–	–
–	–	–
–	–	–

Client name
Kishan & Amisha Thakrar

Project address
234 Northwood Road
Harefield
UB9 6PT

Project description
PROPOSED GROUND FLOOR EXTENSION

-

Sheet name
BLOCK PLAN

Project number 2106
Date: Aug 2021
Drawn: KF
Checked:

Project stage
PLANNING

Drawing No.
NR-RE- 00-BLOCK PLAN

Scale: 1:200 @ A3 Rev. -