



08 PROPOSED SIDE (EAST) ELEVATIONS

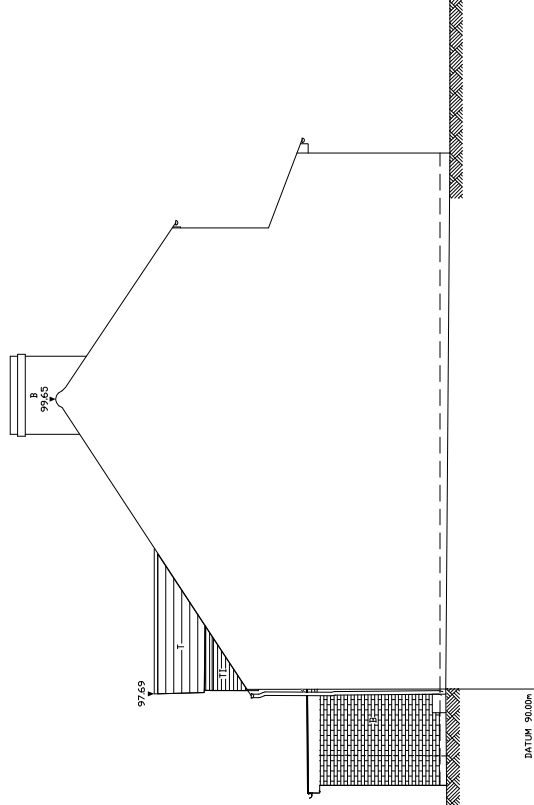

PROPOSED SIDE (WEST) ELEVATIONS

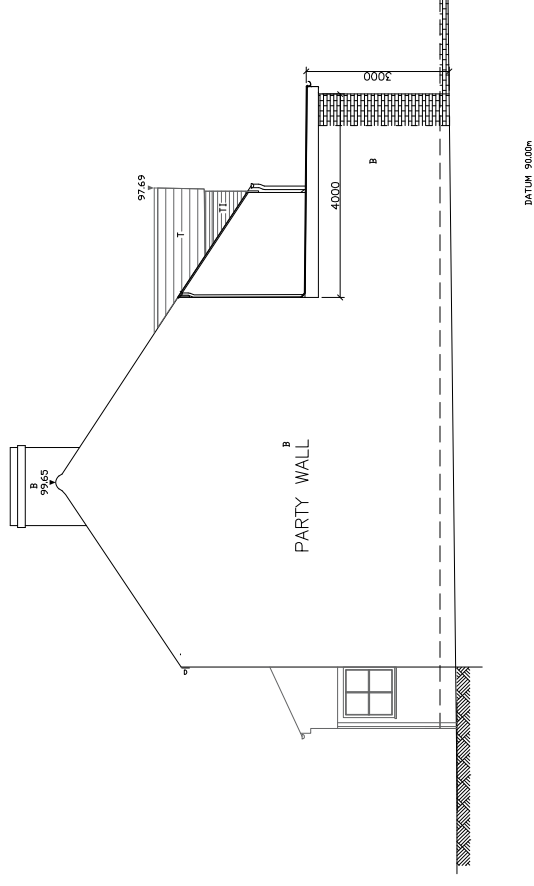

VOTES

1. This drawing are for Planning & Building Control purpose only
2. Verify all dimensions & setting out point on site, IF IN DOUBT-ASK
3. Engineer must be notified if there are any discrepancies and or before altering any structure details

 Lotus Consultants Limited Design, Construction, Management	No.		Description	Date	Client name Kishan & Amisha Thakrar Project address 234 Northwood Road Harefield UB9 6PT	Project description PROPOSED GROUND FLOOR EXTENSIONS	Sheet name PROPOSED SIDE ELEVATIONS Project number 2106 Date: OCT 2021 Drawn: OP Checked:	Project stage PLANNING Drawing No. NR RE 03--ELEVATIONS Scale: 1:50 @ A1 & 1:100 @ A3 Rev. -
	-	-	-	-				