


NOTES

- This drawing are for Planning & Building Control purpose only
- Verify all dimensions & setting out point on site, IF IN DOUBT-ASK
- Engineer must be notified if there are any discrepancies and or before altering any structure details
- Roof tiles to match existing.
- This drawings are to be read in conjunction with specification and relevant drawings.
- Smoke Detector
- Heat Detector
- Smoke and heat detectors to be main operated with battery back up. Supply to be independent circuit from consumer unit.
- All detectors to be inter connected so that activation of any detector will send signal to all the detectors in the system to initiate fire alarm sounder in all the units
- W2 Indicates Wall Type
- Intermittent extract ventilation
- KITCHEN: Mechanical extract ventilation capable of extracting at rate not less than 60 lit/sec, or, 30 lit/sec if incorporated within a cooker hood. Extractor may be operated intermittently e.g. during cooking.
- BATHROOM: Mechanical extract ventilation capable of extracting at a rate not less than 15 lit/sec which may be operated intermittently.
- SANITARY ACCOMMODATION: Mechanical extract ventilation, capable of at least 6 lit/sec which may be operated intermittently with 15 minutes overrun.
- UTILITY ROOM: Mechanical extract ventilation, capable of at least 30 lit/sec which may be operated intermittently with 15 minutes overrun.

EB1:- 146 x 245 xUB 37 or 43
EB2:- 146 x 245 xUB 37 or 43
EB5:- 203 x203 UC 46 kg/m

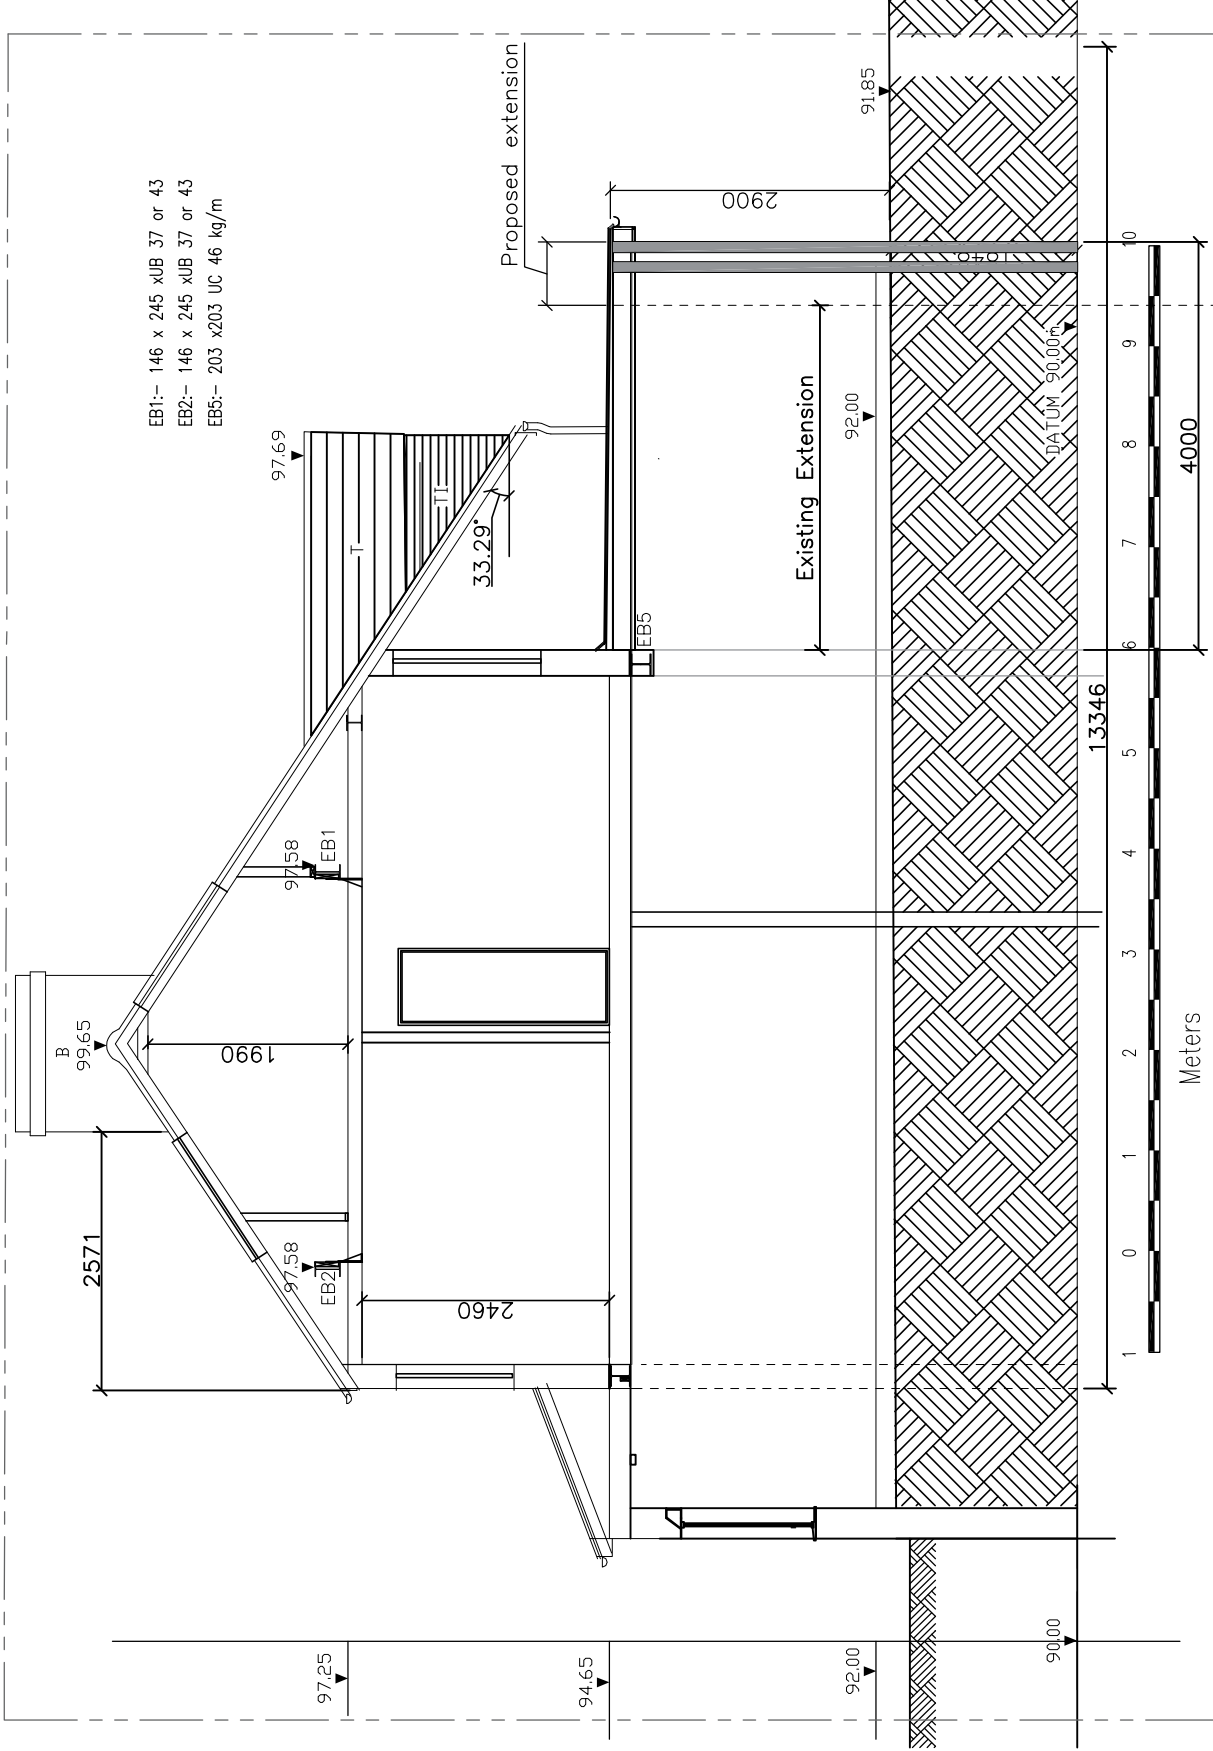

Lotus Consultants Limited Design, Construction, Management Address: 37 Woodfield Rise, Bushey, Hertfordshire, WD23 1QR E: enquiries@lotuscl.co.uk web: www.lotuscl.co.uk Tel: 01727 244 4100-11, 0203 580 2145 © Copyright Lotus Consultants Ltd	No. Description Date Oct 21	Client name Kishan & Amisha Thakkar Project address 234 Northwood Road Harfield UB8 8PT	Project description PROPOSED GROUND FLOOR EXTENSIONS	Sheet name PROPOSED SECTION D-D Project number 2106 Date: OCT 2021 Drawn: KF Checked:	Project stage PLANNING Drawing No. NR-RE 05-Section D-D Scale: 1:50 @ A3 Rev. -