



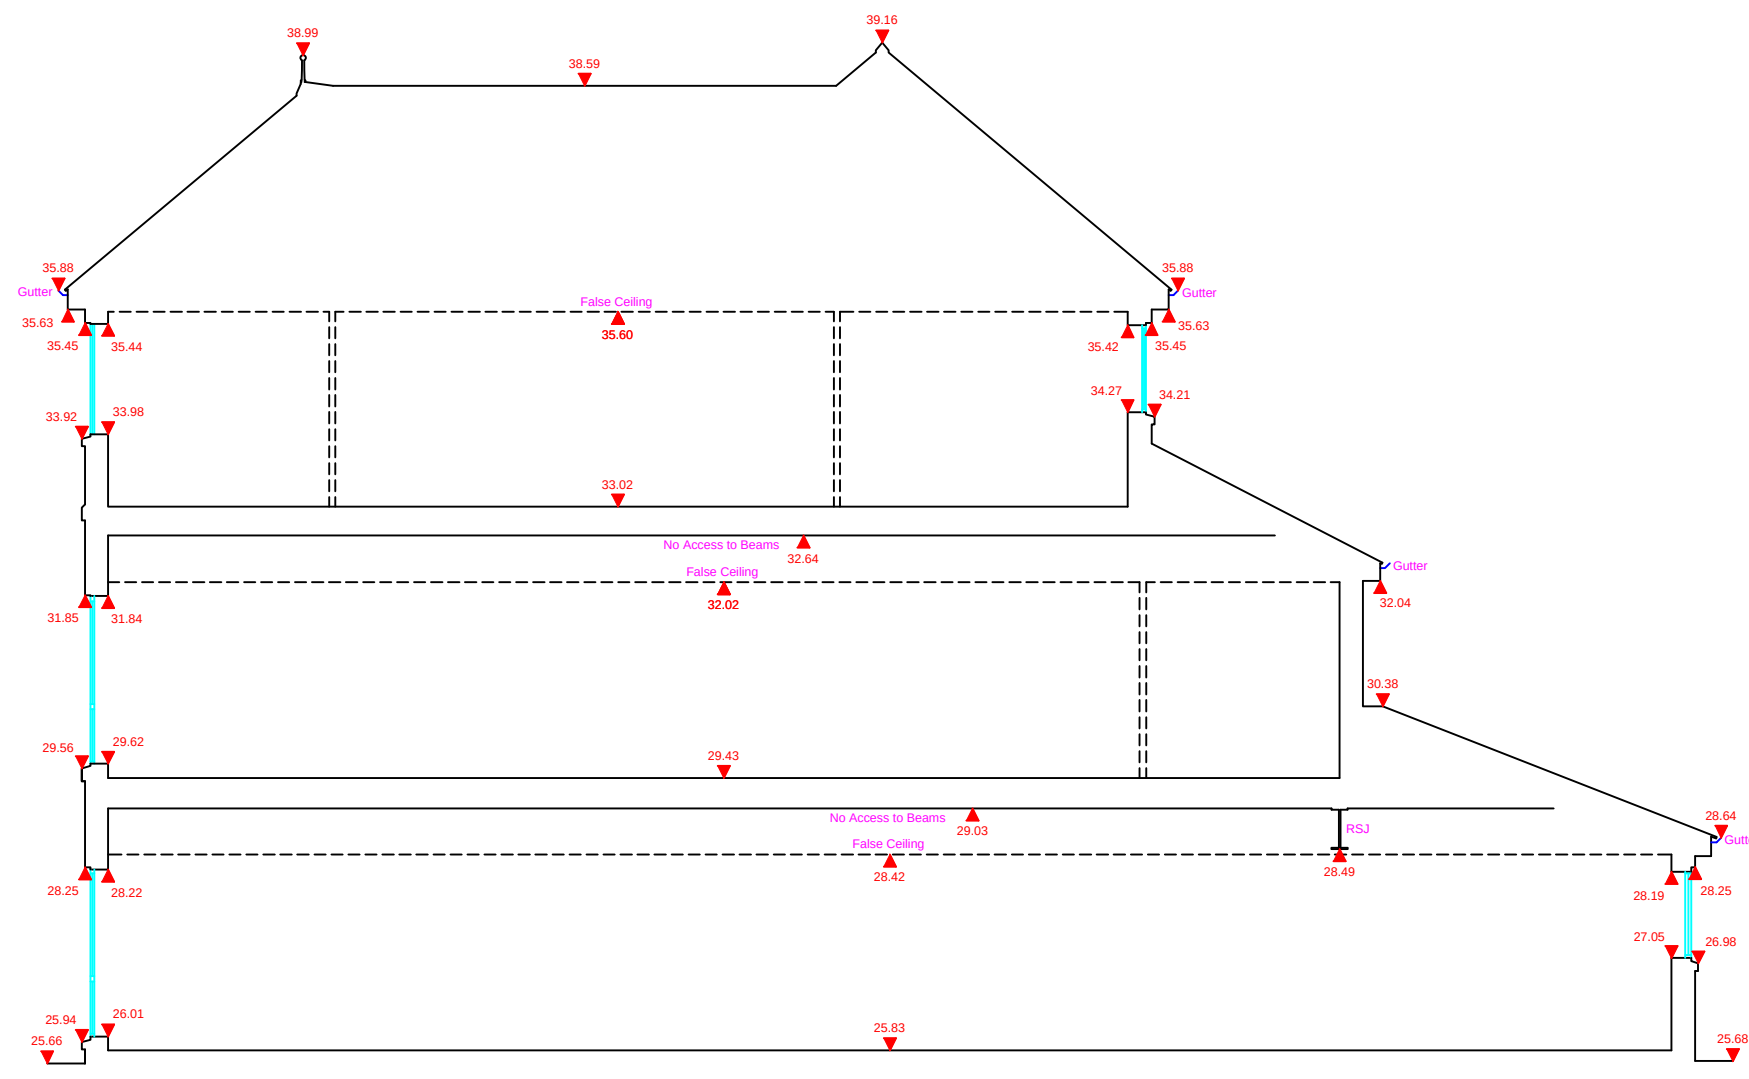

Section B

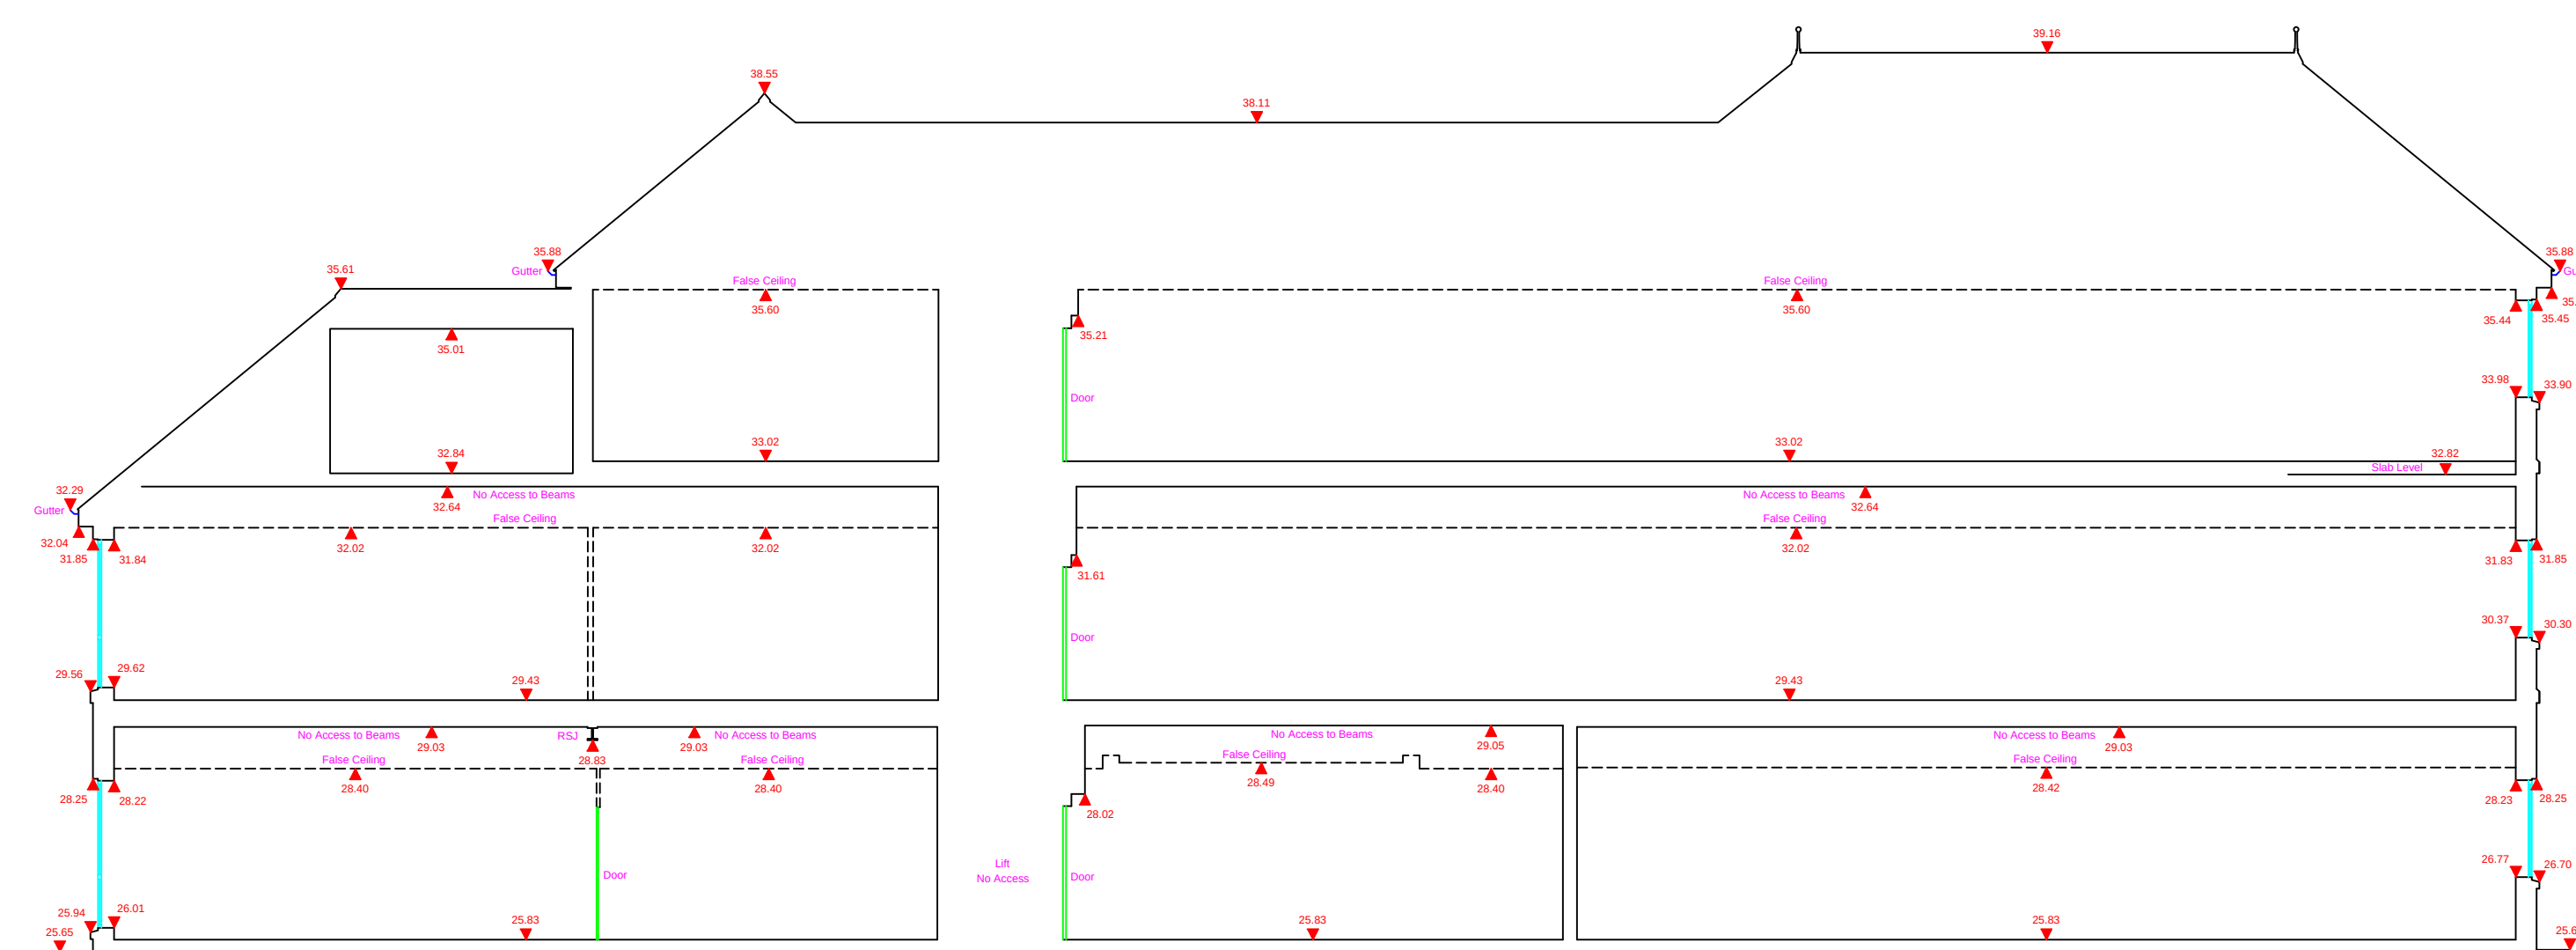

Section A

LEGEND :

AH	Arch Height
ASH	Arch Spring Height
BH	Beam Height
BL	Beam Level
CAH	Ceiling Arch Height
CH	Ceiling Height
CL	Ceiling Level
CPD	Cupboard
CSH	Ceiling Spring Height
DH	Door Height
DOH	Door Opening Height
DP	Downpipe
DR	Drainer
F-H	Floor - Head Height
F-S	Floor - Sill Height
FBH	False Beam Height
FCH	False Ceiling Height
FL	Floor Level
G	Gully
GL	Ground Level
H	High
HB	Hand Basin
HTR	Heated Towel Rail
HWT	Hot Water Tank
IC	Inspection Cover
RAD	Radiator
RL	Roof Level
RWP	Rainwater Pipe
S-AH	Sill - Arch Height
S-H	Sill - Head Height
S-SH	Sill - Spring Height
SHW	Shower
SVP	Soil Vent Pipe
VP	Vent Pipe
WAD	Window Above Door
WAW	Window Above Window
WC	Water Closet
WS	Work Surface
—▲—	Floor Level Steps Up
----	Ceiling Level Slopes Up

NOTES :

The accuracy of this survey drawing is dependent upon the scale at which it is produced. Users should not re-scale this drawing without consent.

All level values refer to the following OSBM:-

East Face, South East Angle, Harmondsworth Baptist Church;
Value 25.97m.

DRAWING NO :

4129-8

DATE : 12/8/19

DRAWN : SV

SHEET NO : 8 of 8

CHECKED : MAW

SCALE : 1:100

SHEET SIZE : A1

CLIENT :

TEJ Properties Ltd
PO Box 1250
St Albans
AL1 9JT
Tel: 07950 397412

PROJECT TITLE:

Sections
Duval House
Harmondsworth
London, UB7 0BT

SURVEYED BY :

ARA

ALAN RHODES ASSOCIATES
Land & Measured Building Surveyors
8 Hurlingham Studios
Ranelagh Gardens
London SW6 3PA

Tel : 020 7731 0304
Fax: 020 7731 0314
email : office@ara-survey.co.uk

