
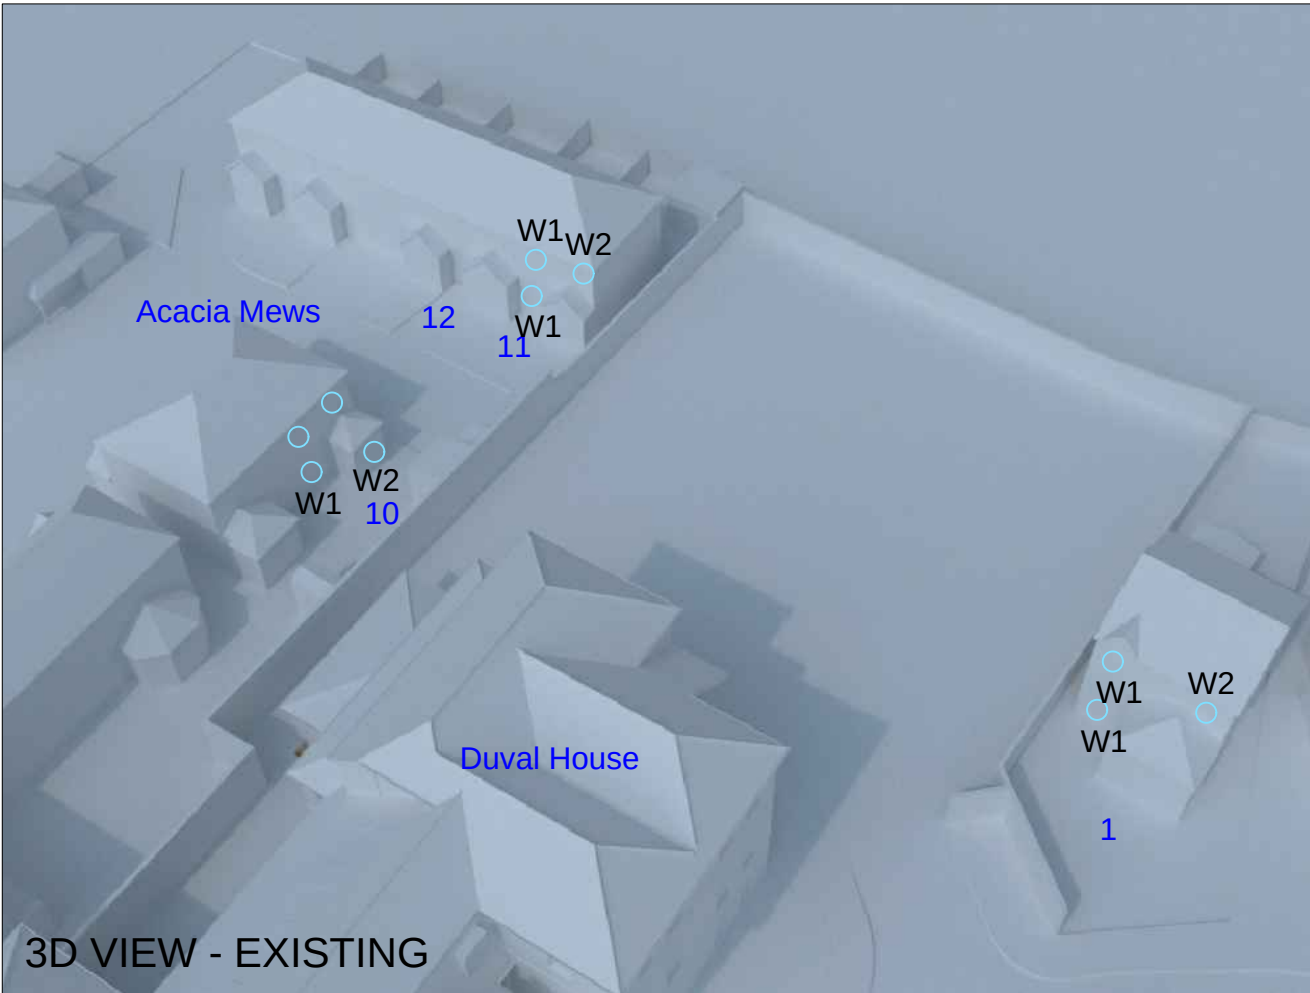
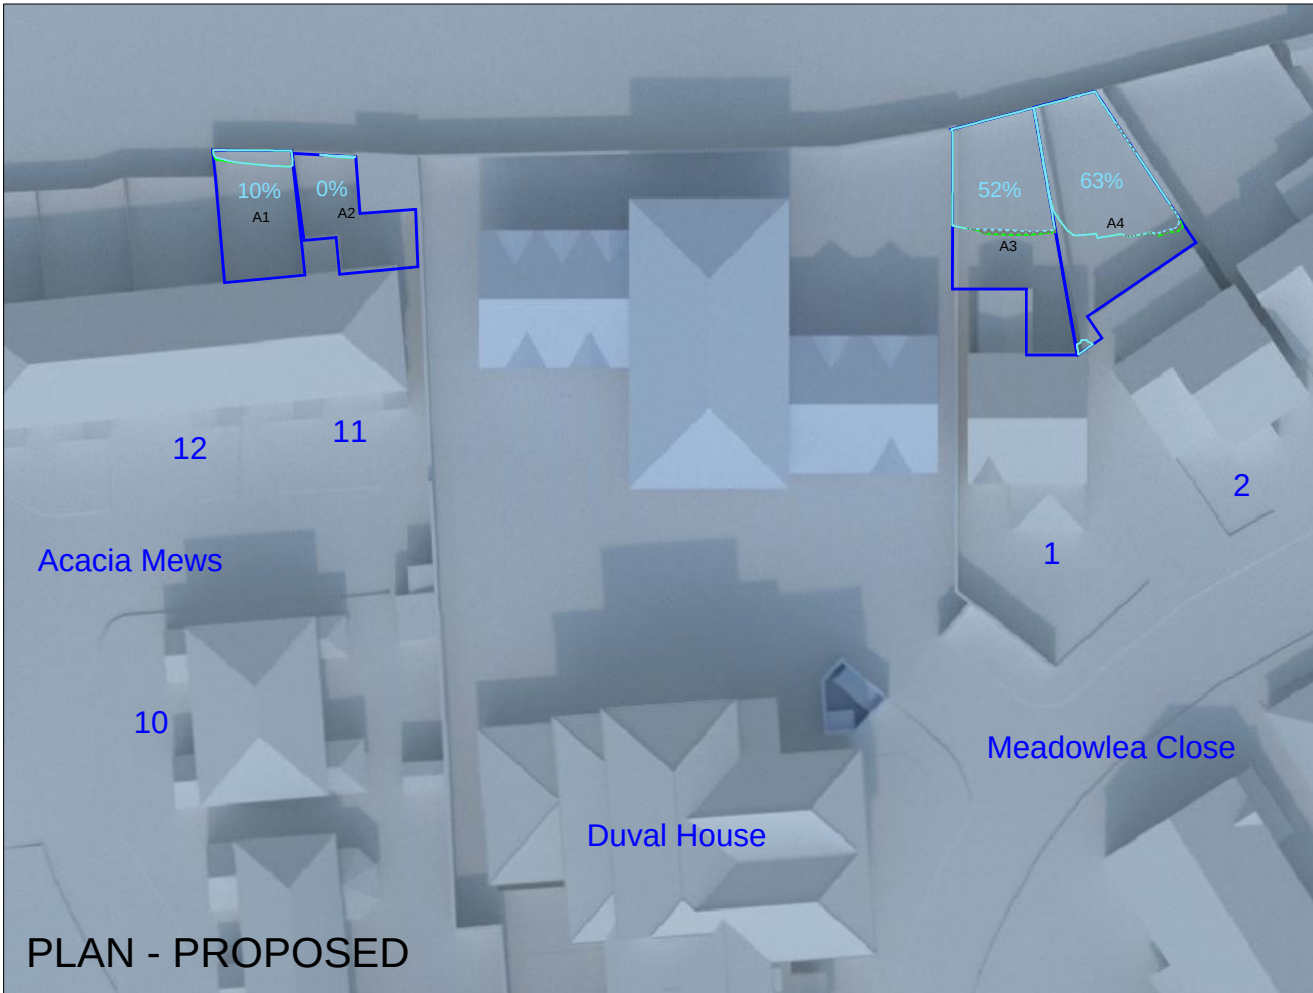


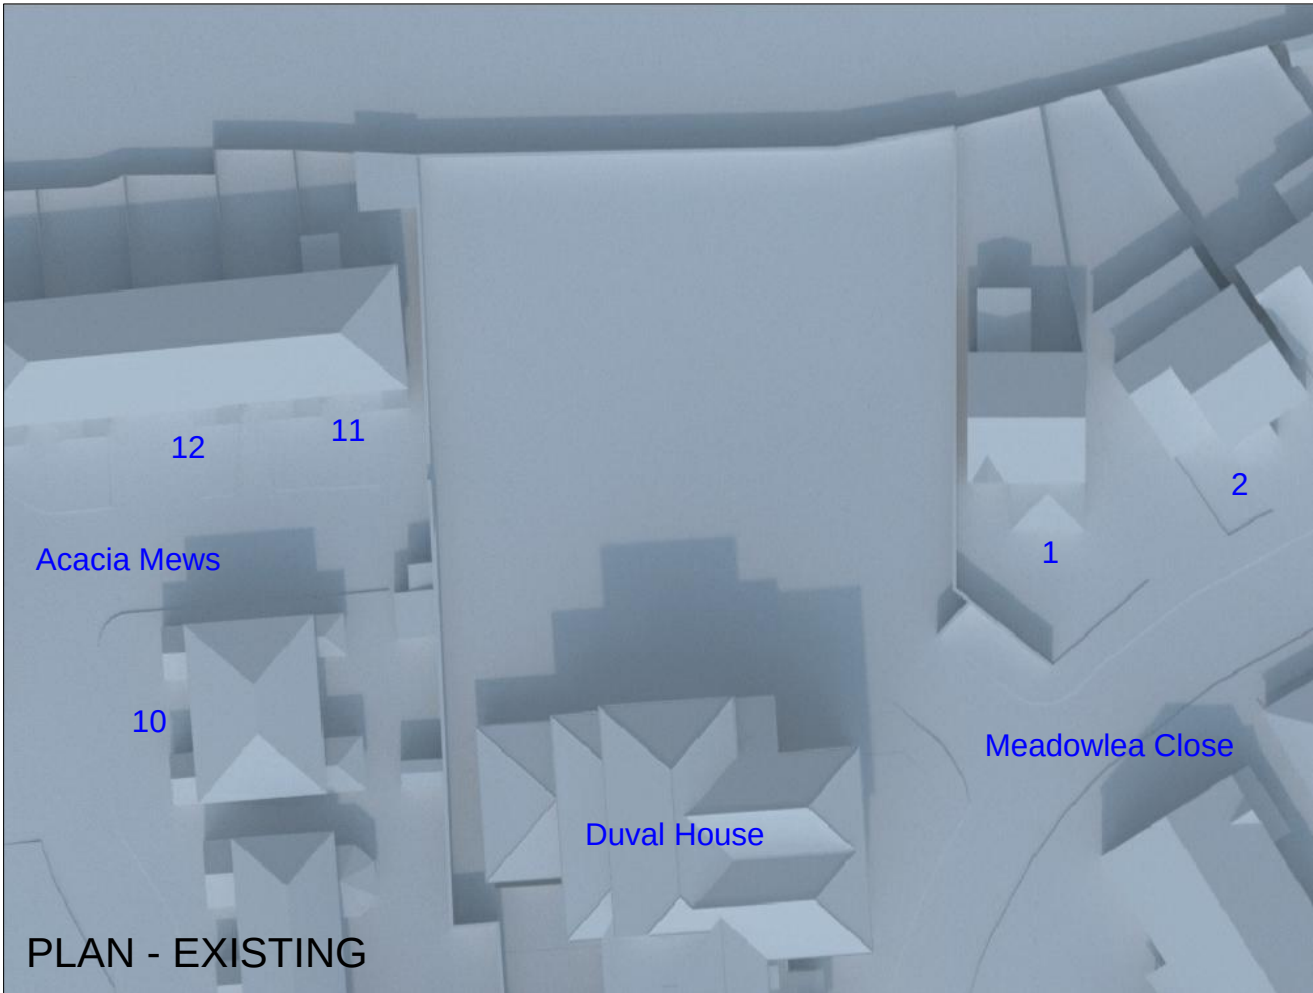

- 1) ALL DIMENSIONS TO BE CHECKED ON SITE AND NOT
2) DAYLIGHT AND SUNLIGHT SHALL BE INFORMED
OF ANY DISCREPANCIES IN WRITING.
3) ALL DIMENSIONS ARE IN MMS

SOURCES OF INFORMATION

GA&A Design
GAA- Planning drawings
Received August 2020

KEY

- EXISTING BUILDING
PROPOSED BUILDING
RECEPTORS

TITLE
Plan and 3D View
Existing and Proposed Buildings

CLIENT
GA&A Design

PROJECT
Rear of Duval House,
Harmondsworth
West Drayton
UB7 0BT


daylight&sunlight

Daylight and Sunlight (UK) Ltd
22 Wenlock Road,
London, N1 7GU
T. 0845 052 1146
E. enquiries@daylightandsunlight.co.uk
W. daylightandsunlight.co.uk

DRAWN BY JN	DATE Sept 2020
SCALE NTS	CHECKED .
DRAWING NO. 1725/D&S/01	RELEASE NO. 1