


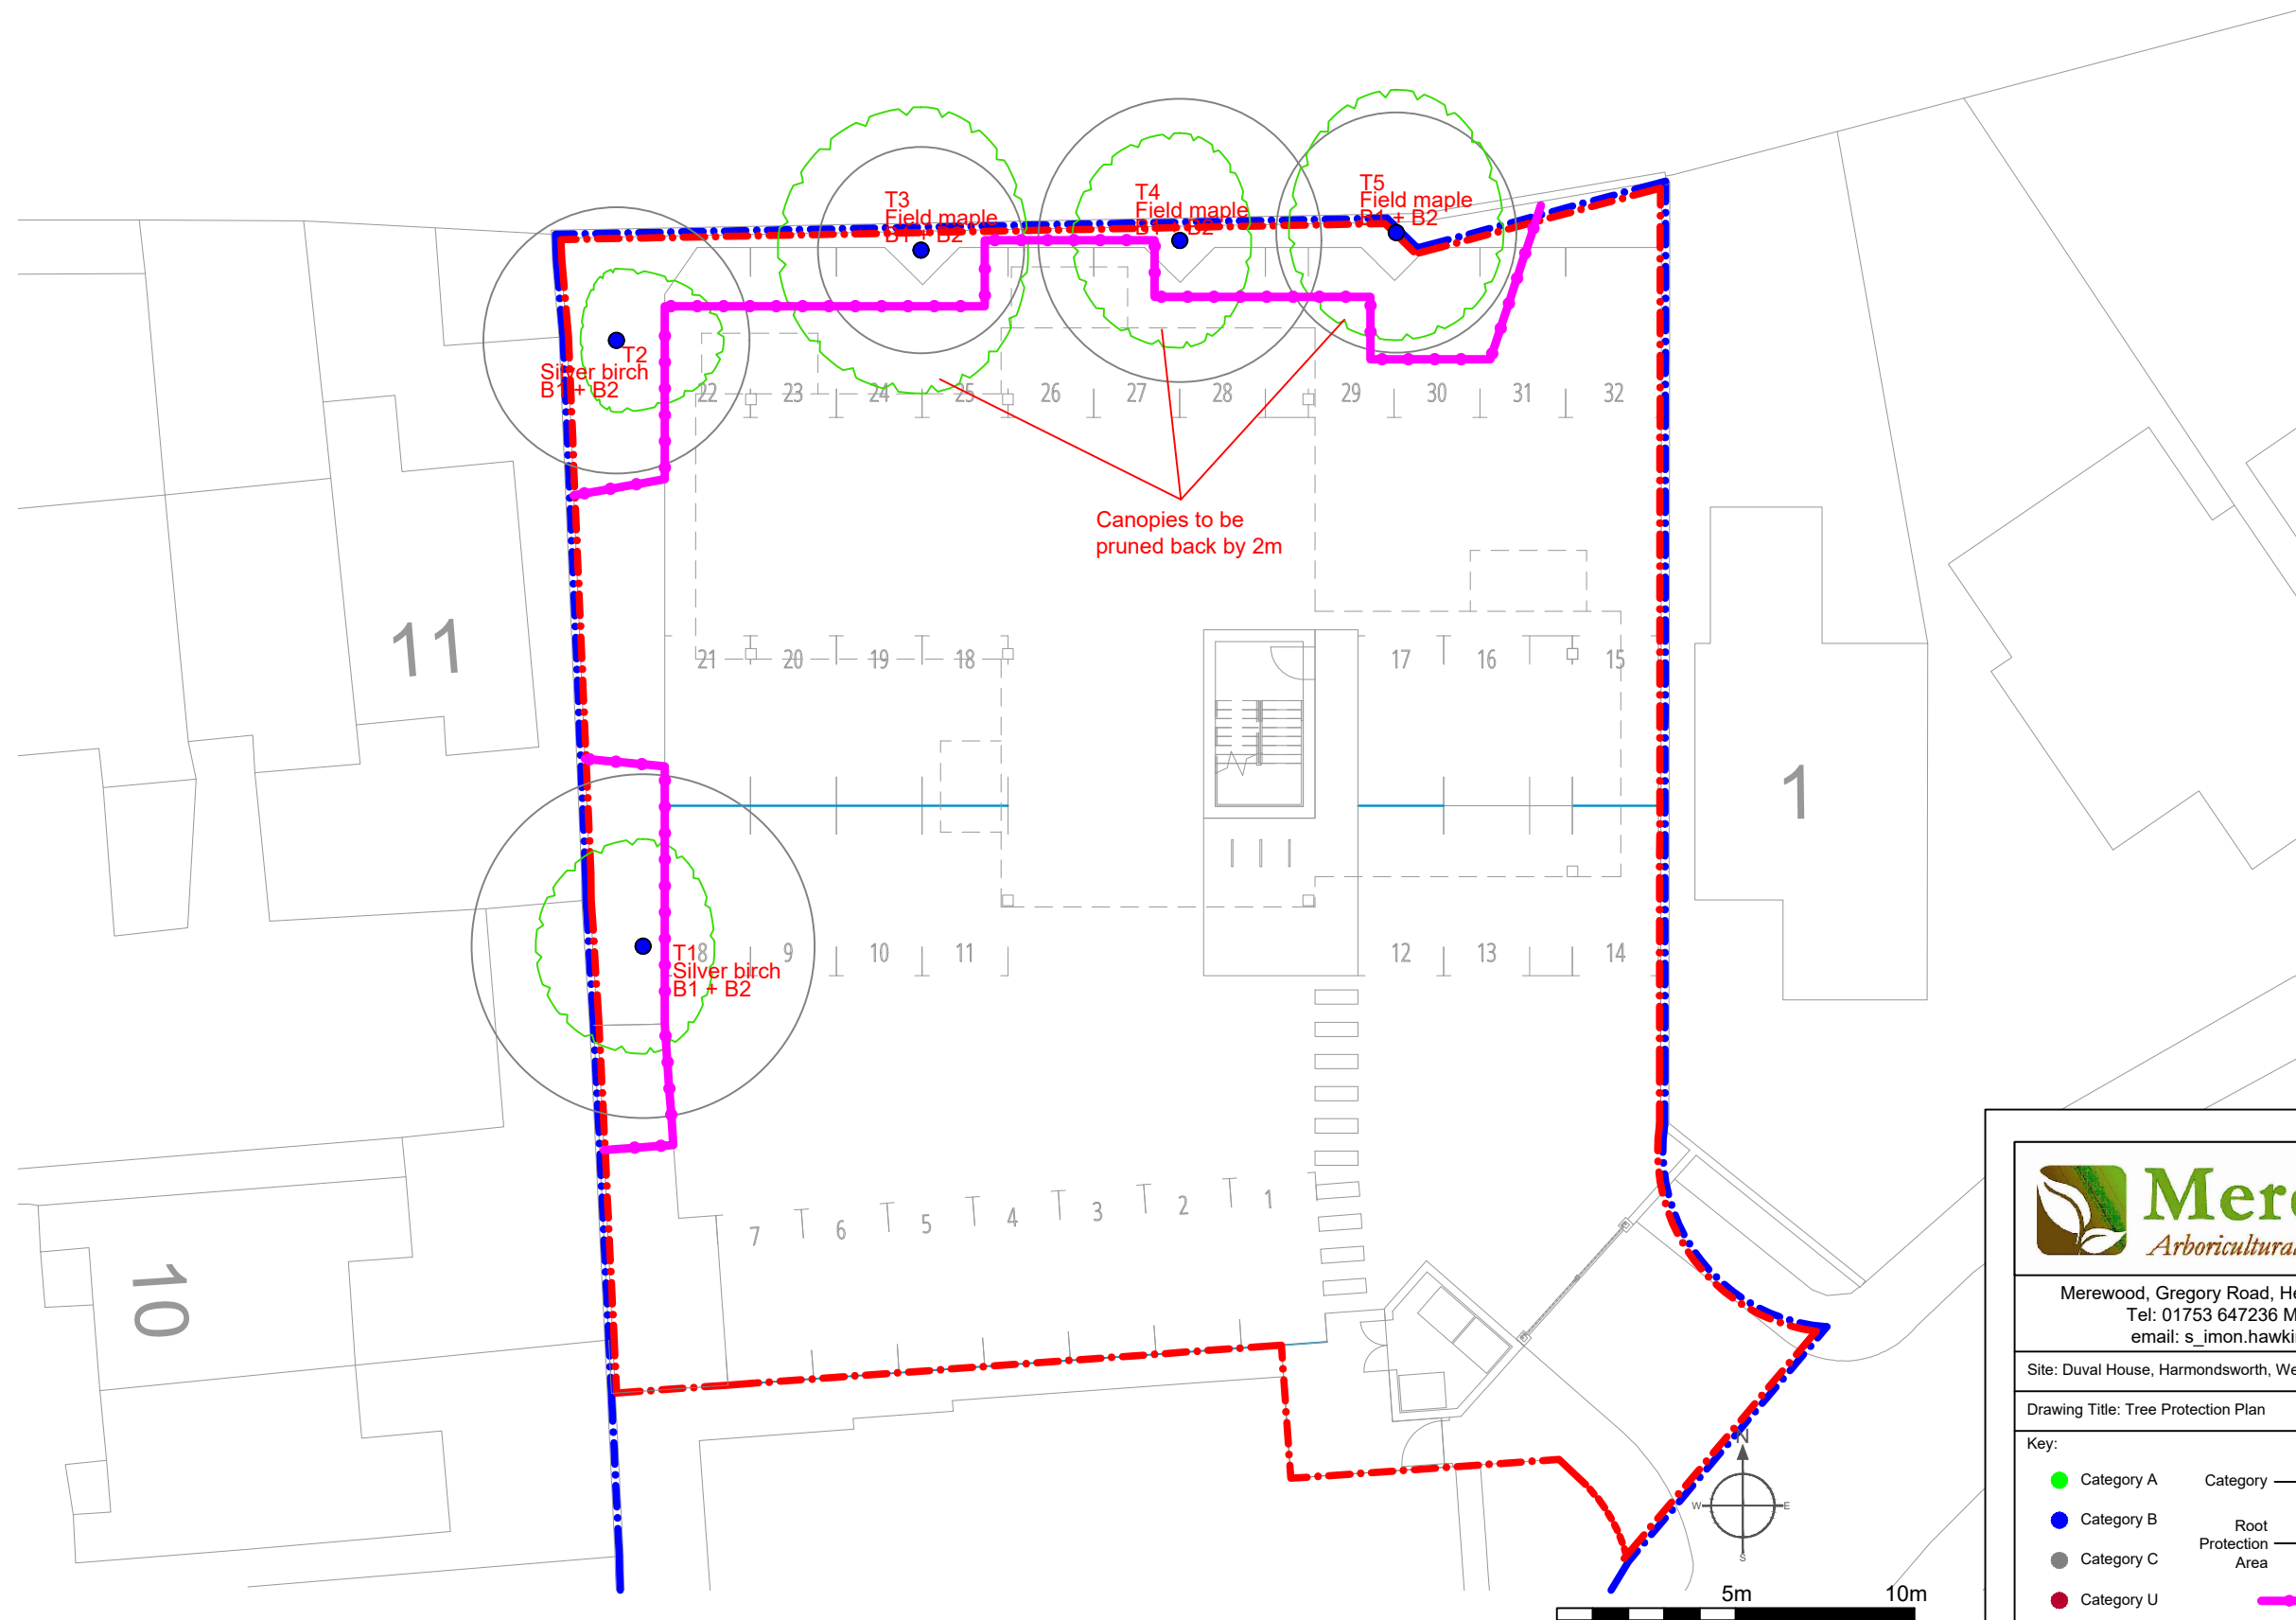

Merewood, Gregory Road, Hedgerley, Bucks, SL2 3XW
Tel: 01753 647236 Mob: 07784 915944
email: s_imon.hawkins@hotmail.co.uk

Site: Duval House, Harmondsworth, West Drayton	1:200 @ A3
Drawing Title: Tree Protection Plan	Rev B, Nov 2020

Key:

● Category A	Category		
● Category B			
● Category C			
● Category U			
			Tree Protection Fencing BS5837:2012