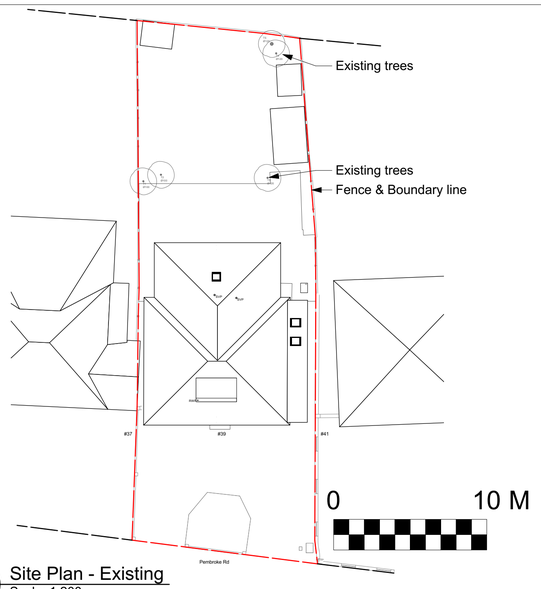

1 Site Plan - Existing
Scale: 1:200

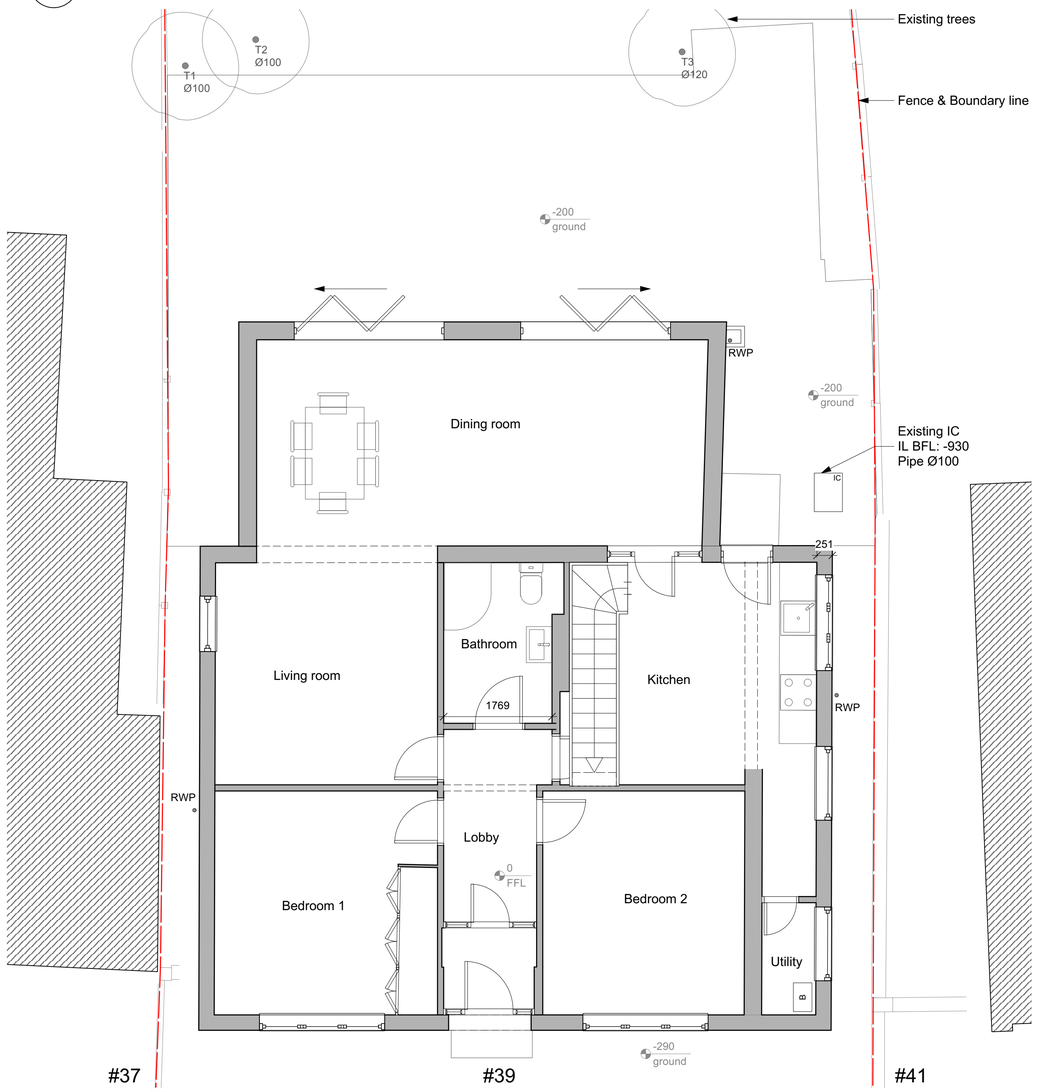

2 Ground Floor Plan - Existing
Scale: 1:50

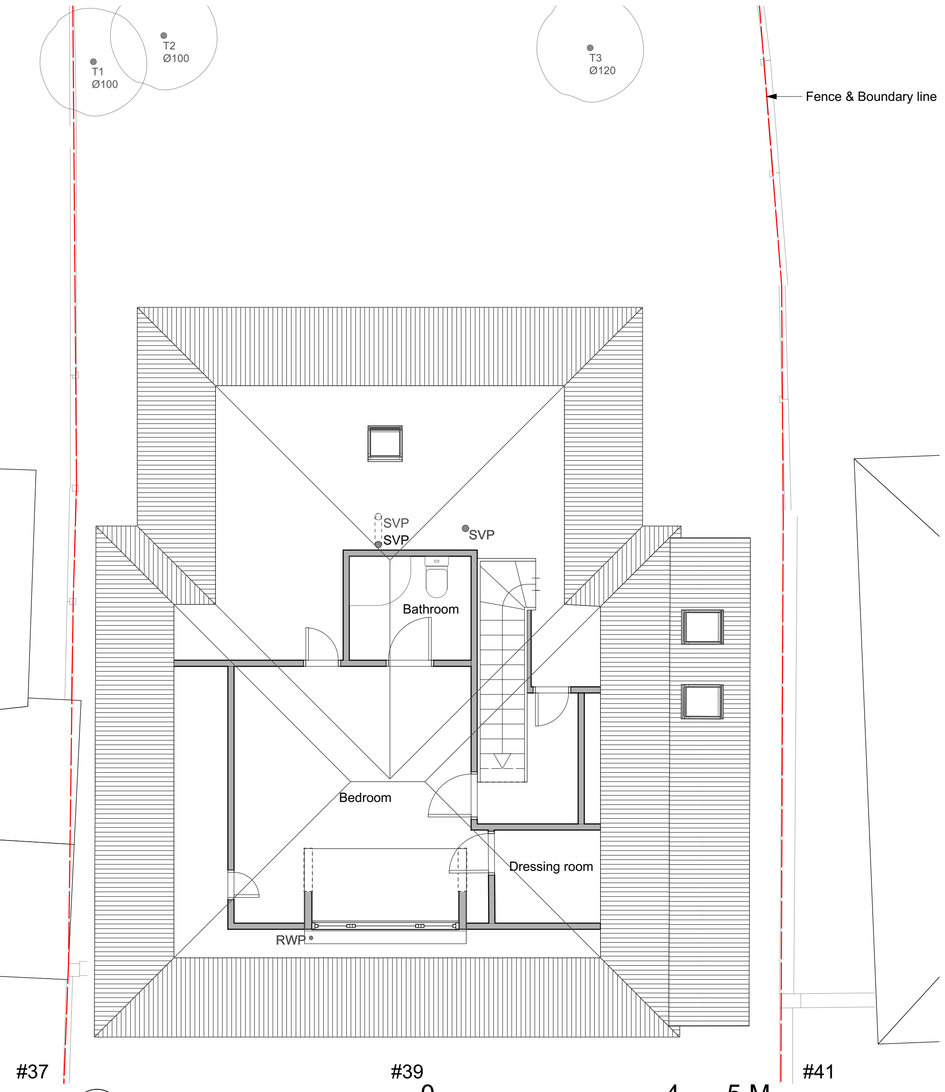

3 First Floor Plan - Existing
Scale: 1:50

Notes:
- Use figure dimensions only

- Do not scale from this drawing

- Issued for purpose indicated only. This is not for construction

- All dimensions to be checked on site

- Architect to be notified of any discrepancies before construction commences

- Structural and services information is indicative only

- Refer to consultants' drawings and specification for details and setting out

- All work and materials to be in accordance with current applicable statutory legislation and to comply with all relevant codes of practice and British and European Standards

- Information gained from this drawing is the sole copyright of Livewell Architecture and should not be copied or reproduced without prior permission

N

No.	Date	Revision Notes
A	15/04/2025	Scale bar added

Architect
LIVEWELL ARCHITECTURE
info@livewellarchitecture.co.uk
www.livewellarchitecture.co.uk
07915 906393
RIBA Chartered Practice

Client

Project Address
39 Pembroke Road, Ruislip, HA4 8NQ

Sheet Title
Plans - Existing

Scale @ A1		Status	
1:50		PLANNING	
Drawn By	Checked By	Date	
CL	CL	31/03/2025	
Project Ref		Drawing Number	Revision
2024.09-39PR		100	A