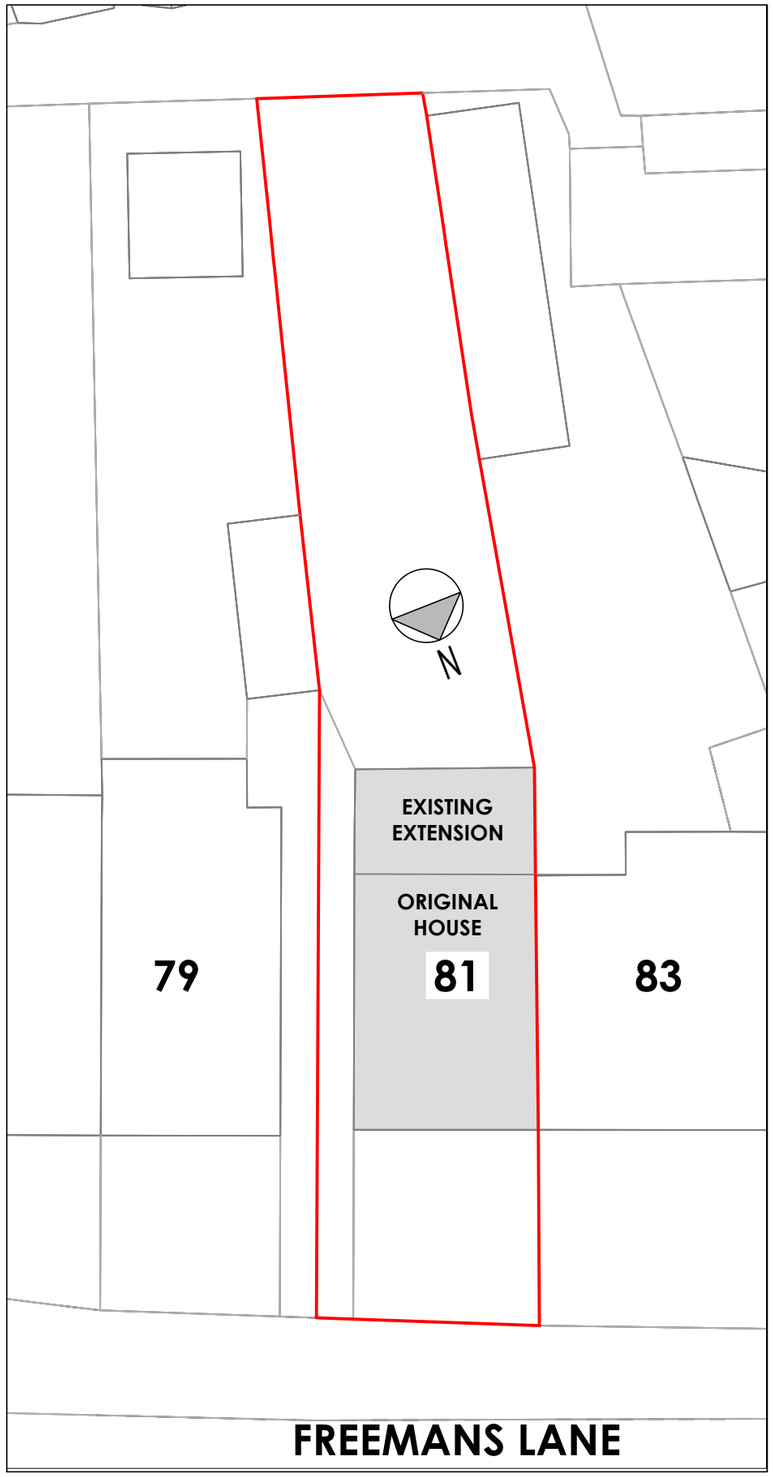

PRE-EXISTING BLOCK PLAN
SCALE 1/200

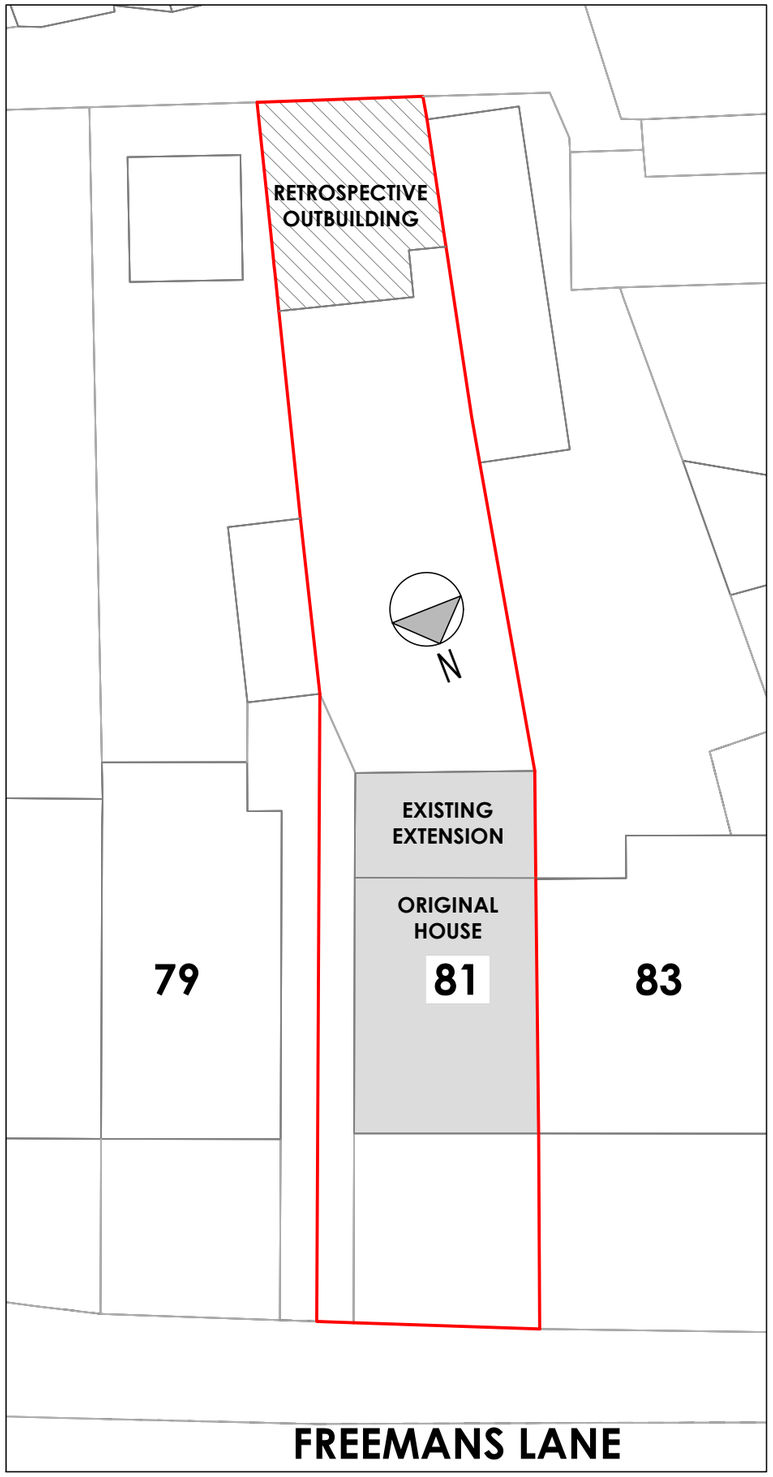

EXISTING BLOCK PLAN
SCALE 1/200

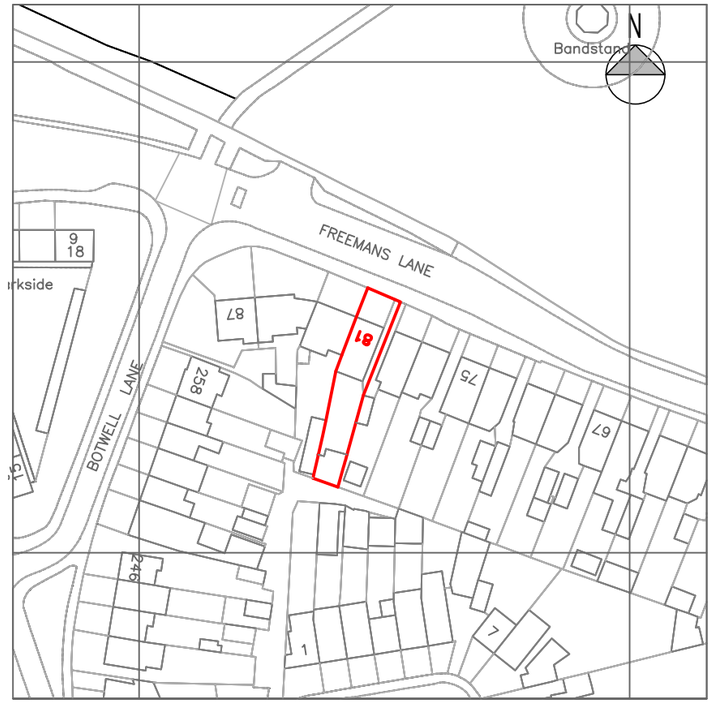

© Crown Copyright and database rights 2025 OS 100047474

LOCATION PLAN
SCALE 1/1250

1:1250 SCALE BAR
0 12.5 25 37.5 50m 62.5m

KEY:

EXISTING EXTENSION HATCHED

RETROSPECTIVE OUTBUILDING HATCHED

1:200 SCALE BAR 0 2 4 6 8 10m

REV.	DATE	DESCRIPTION
A	29/08/25	KITCHEN REMOVED

DRAWING:
LOCATION AND BLOCK PLAN

PROJECT ADDRESS:
81 FREEMANS LANE
HAYES
UB3 2NJ

CLIENT NAME:
MR. VISHAL MISTRY

PROJECT :
RETROSPECTIVE, OUTBUILDING (CHILDREN'S PLAYROOM, GYM AND OFFICE) 'INCIDENTAL' TO THE ENJOYMENT OF THE MAIN HOUSE.

DATE:
04.07.2025

PURPOSE OF ISSUE:
PLANNING

SCALE:
1:200, 1:1250@A3

DRAWING NUMBER: 2548/PL/04
REVISION: A

NOTES:

THIS DRAWING IS THE SUBJECT OF COPYRIGHT AND DESIGN RIGHTS AND SHALL NOT BE REPRODUCED, LOANED, COPIED OR SUBMITTED TO ANY OTHER PARTY.

Registered LABC Partner with SLOUGH BOROUGH COUNCIL

partner LABC

Architecture | Planning

268 BATH ROAD
SLOUGH
BERKSHIRE
SL1 4DX
TEL: 01753 709770
MOB: 0774 8716893
www.sa.associates

sa associates
creating space for you