


REV/NOTES:

Where building to the boundaries the adjacent owner is to be informed under the terms of the Party Wall Act 1996 and its provisions followed. Where building over boundaries the adjacent owner is to be served notice under section 65 of the Town & Country Planning Act 1990.

©This drawing and the works depicted are the copyright of GT Designz LTD and may not be reproduced or amended except by written permission of GT Designz LTD.



Rev A - Resubmission
09.05.17
Reduce depth of GF rear extensions

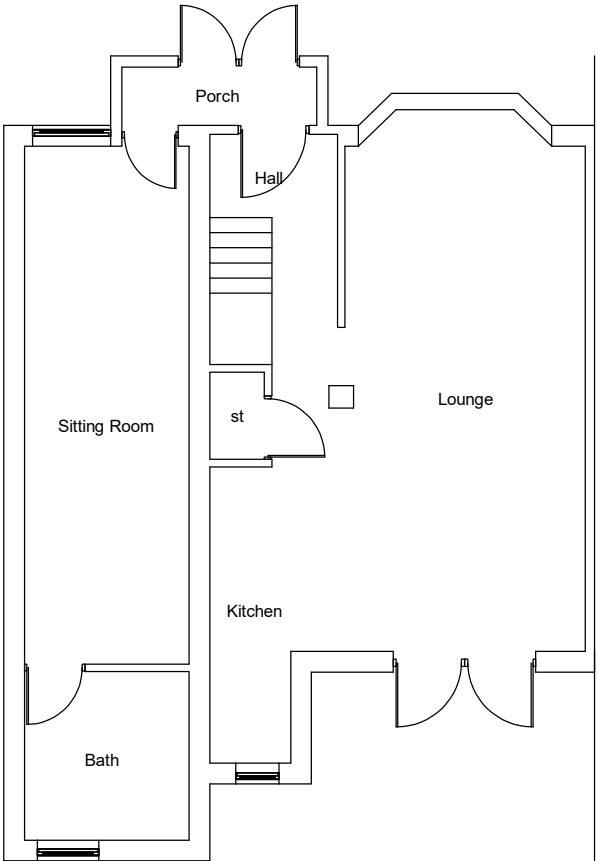

EXISTING GF LAYOUT
Scale 1:100





EXISTING REAR & SIDE ELEVATIONS
Scale 1:100

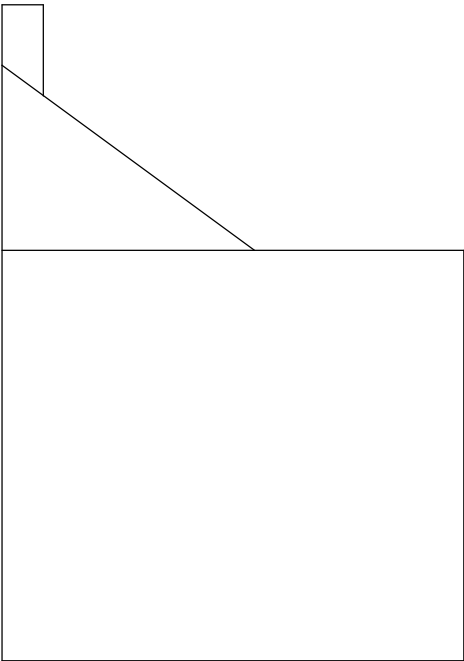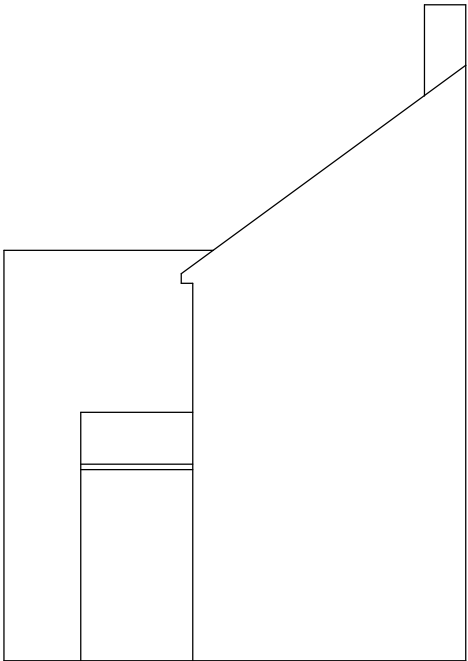



Application: HPA - GF rear extensions			
Client:	Mr G Singh	Date:	18 th Dec 2016
Site:	61 Woodcroft Crescent, Uxbridge, UB10 9JD	Drawn By:	Gurops Benning
Scale:	Refer to Drawing @ A3	Dwg.No:	GTD744– 01A

G T DESIGNZ LTD
Building Designs & Technical services

GT Designz Ltd, 5th Floor, Hyde Park Hayes 3, 11 Millington Road, Hayes, UB3 4AZ.	Tel : 0208 212 7981 Mob : 07854 351 934 Email : enquiries@gtdesignzltd.com
---	--

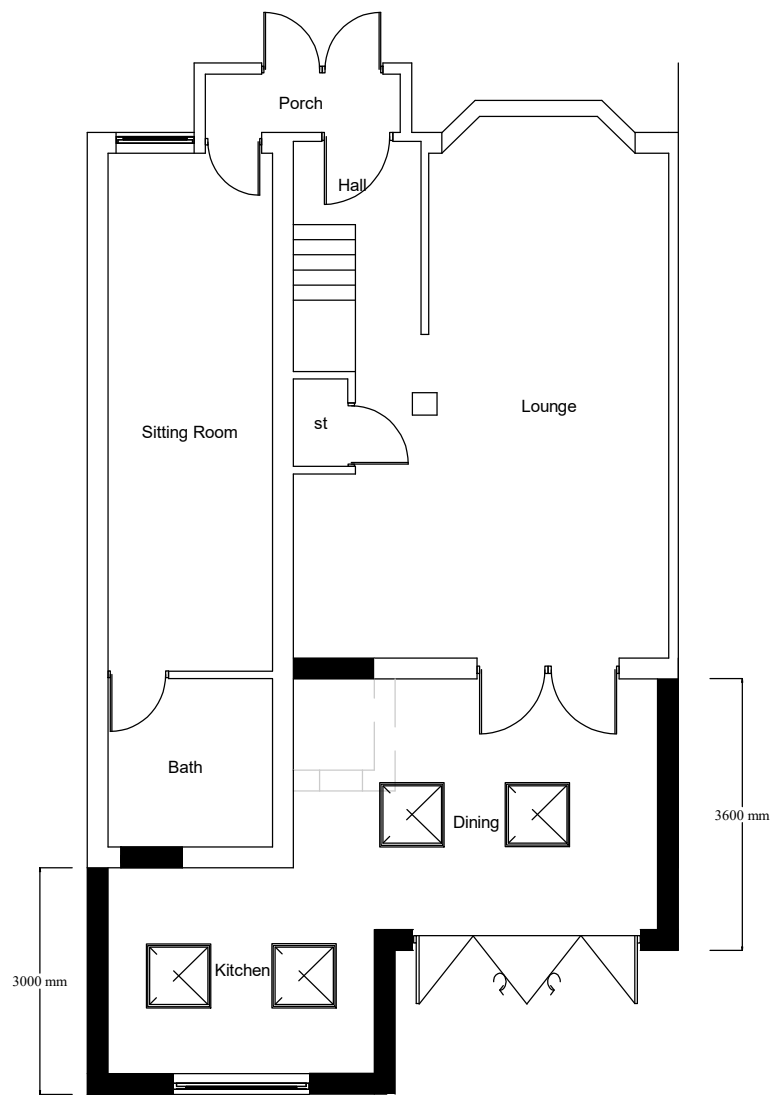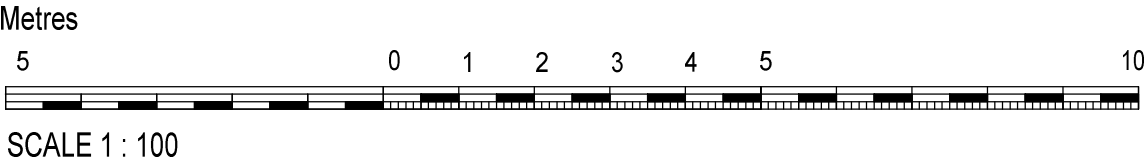

PROPOSED GF LAYOUT
Scale 1:100

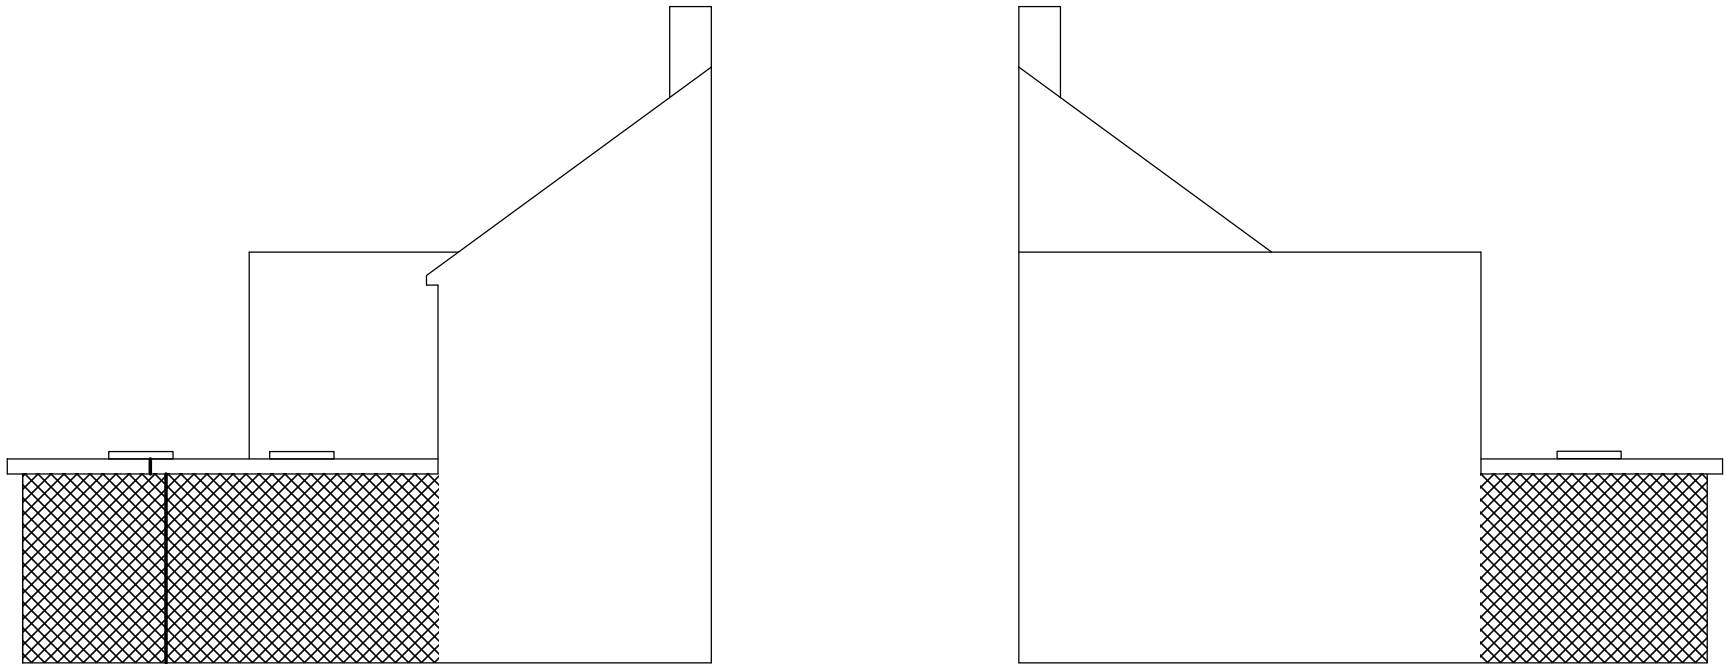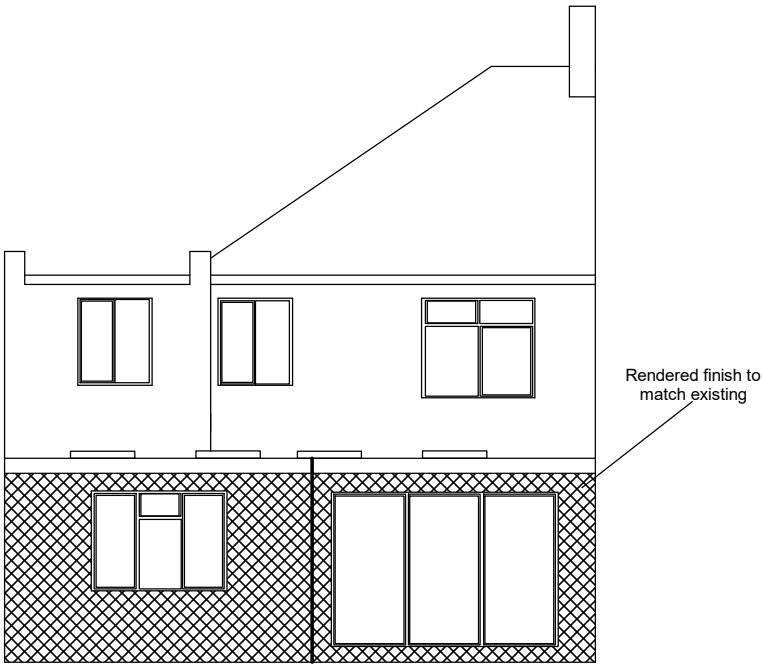

PROPOSED REAR & SIDE ELEVATIONS
Scale 1:100

REV/NOTES:

Where building to the boundaries the adjacent owner is to be informed under the terms of the Party Wall Act 1996 and its provisions followed. Where building over boundaries the adjacent owner is to be served notice under section 65 of the Town & Country Planning Act 1990.

©This drawing and the works depicted are the copyright of GT Designz LTD and may not be reproduced or amended except by written permission of GT Designz LTD.


Rev A - Resubmission
09.05.17
Reduce depth of GF rear extensions

Application: HPA - GF rear extensions			
Client:	Mr G Singh	Date:	18 th Dec 2016
Site:	61 Woodcroft Crescent, Uxbridge, UB10 9JD	Drawn By:	Gurps Benning
Scale:	Refer to Drawing @ A3	Dwg.No:	GTD744- 02A

G T DESIGNZ LTD
Building Designs & Technical services

GT Designz Ltd, 5th Floor,
Hyde Park Hayes 3,
11 Millington Road,
Hayes,
UB3 4AZ.

Tel : 0208 212 7981
Mob : 07854 351 934
Email : enquiries@gtdesignzltd.com

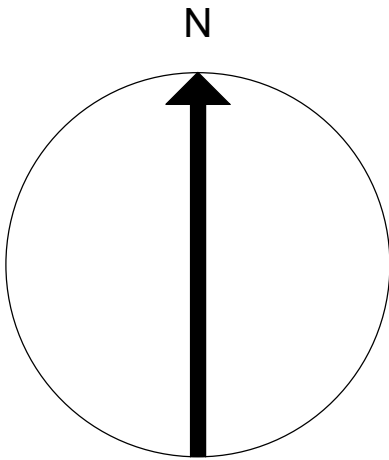

BLOCK PLAN
SCALE 1:500

Application:			
HPA - GF rear extensions			
Client:	Mr G Singh	Date:	18 th Dec 2016
Site:	61 Woodcroft Crescent, Uxbridge, UB10 9JD	Drawn By:	Gurops Benning
Scale:	Refer to Drawing @ A3	Dwg.No:	GTD744-03

G T DESIGNZ LTD <i>Building Designs & Technical services</i>	
GT Designz Ltd, 5th Floor, Hyde Park Hayes 3, 11 Millington Road, Hayes, UB3 4AZ.	Tel : 0208 212 7981 Mob : 07854 351 934 Email : enquiries@gtdesignzLtd.com

Copyright © 2016 GT Designz LTD
(All rights reserved)