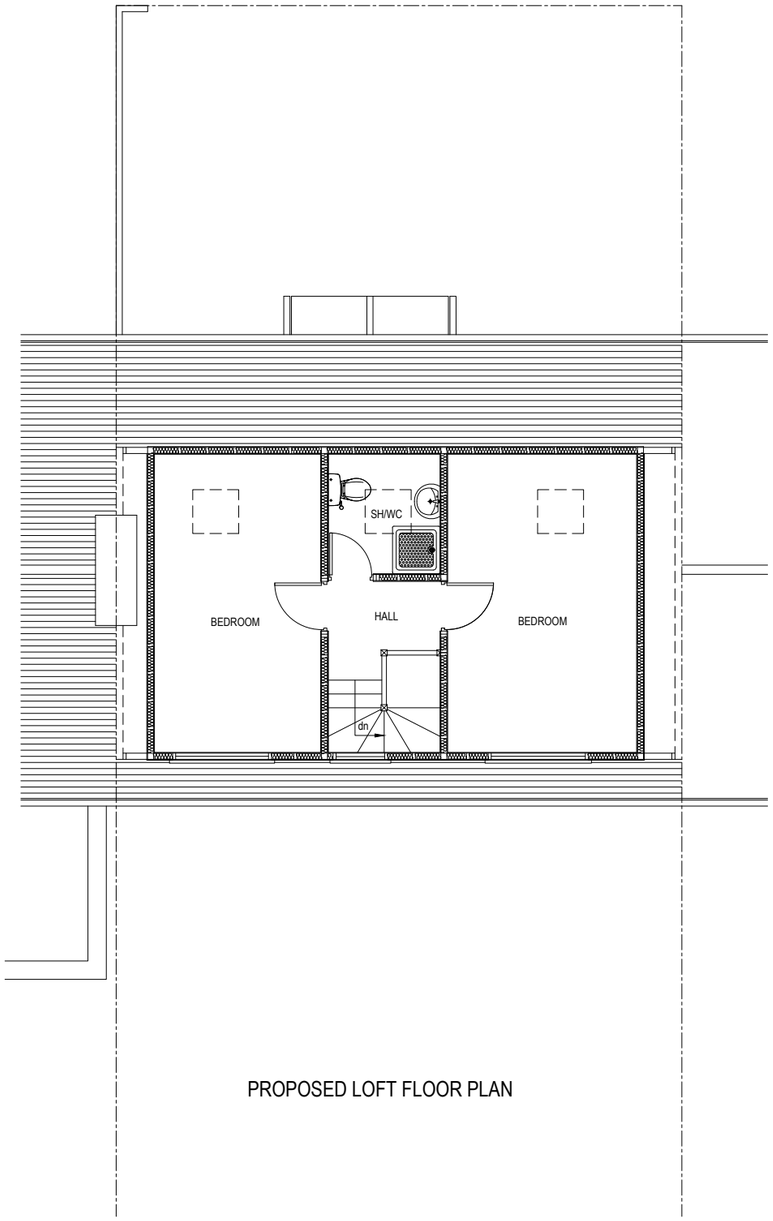

PROPOSED LOFT FLOOR PLAN

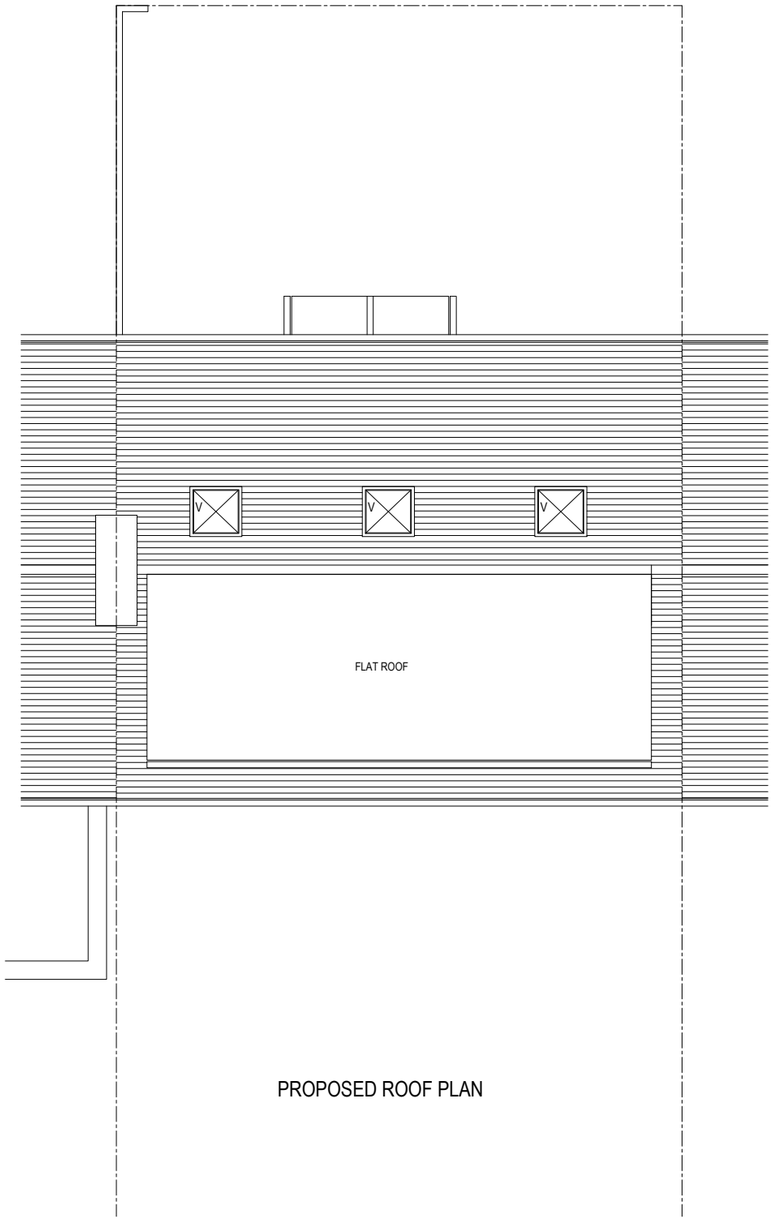

PROPOSED ROOF PLAN

SCALE - 1 : 100.

No.	DESCRIPTION	DATE

KALSI DESIGN
Architectural & Building Control Plans & Structural Design Services
20 Harrowdene Road
North Wembley, Middlesex, HA0 2JB.
Tel: 07930966049 Email: gskalsi@btinternet.com

NOTES:

NOT FOR CONSTRUCTION

Client: Mr & Mrs Langani

Job Title: 26 CENTRAL AVENUE, HAYES, UB3 2BX

Scale: 1: 100.

Size: A3

Drawn by: GSK

Date: AUG 2022

Drawing Title: PROPOSED LOFT FLOOR & ROOF PLANS

Drawing No.: 1031 P 05