N



Ground Floor Plan

Scale

0 1 3 5 7 9

0.5 2 4 6 8 10

General Notes:

1. All levels and dimensions to be checked on site prior to construction or fabrication. Any discrepancies should be reported to OraHaus.
2. Where Structural elements are shown this is for illustrative purposes only. All structural design to be carried out by a suitably qualified structural engineer.
3. All Drawings are indicative of Designers visual requirements and show design intent only. All work is subject to change upon detail design.
4. Do not scale from this drawing. Work to figured dimensions only. If in doubt ask.
5. All work to conform to current building regulations and all current construction legislation. If divergences from statutory requirements are shown on the drawings these should be reported to the Designers Immediately.
6. All drawings are to be read in conjunction with specifications and drawings of all other consultants.
7. This drawings has been produced using survey information supplied by others, the accuracy of which OraHaus can not guarantee.
8. Copyrights - This drawing is the property of OraHaus Ltd. You hereby agree and undertake that you will in any way not utilize, copy, reproduce or take advantage of the drawings or any part of them prior to our written consent. Should any contravention occurs, the onus shall be on you to prove that you have not been in breach.

OraHaus

Project:	14 Kingsend
Client:	V. Yarrow
Project Number:	202401C
Drawing Title:	Existing Ground Floor Plan
Drawing Number:	002
Scale:	1:100
Date:	July 2026
Status:	Planning
Drawn:	I.O

N



First Floor Plan

Scale

0 1 3 5 7 9

0.5 2 4 6 8 10

General Notes:

1. All levels and dimensions to be checked on site prior to construction or fabrication. Any discrepancies should be reported to OraHaus.
2. Where Structural elements are shown this is for illustrative purposes only. All structural design to be carried out by a suitably qualified structural engineer.
3. All Drawings are indicative of Designers visual requirements and show design intent only. All work is subject to change upon detail design.
4. Do not scale from this drawing. Work to figured dimensions only. If in doubt ask.
5. All work to conform to current building regulations and all current construction legislation. If divergences from statutory requirements are shown on the drawings these should be reported to the Designers Immediately.
6. All drawings are to be read in conjunction with specifications and drawings of all other consultants.
7. This drawings has been produced using survey information supplied by others, the accuracy of which OraHaus can not guarantee.
8. Copyrights - This drawing is the property of OraHaus Ltd. You hereby agree and undertake that you will in any way not utilize, copy, reproduce or take advantage of the drawings or any part of them prior to our written consent. Should any contravention occurs, the onus shall be on you to prove that you have not been in breach.

OraHaus

Project:	14 Kingsend
Client:	V. Yarrow
Project Number:	202401C
Drawing Title:	Existing First Floor Plan
Drawing Number:	003
Scale:	1:100
Date:	July 2026
Status:	Planning
Drawn:	I.O

No. 14 Kingsend



Boundary Line

Front Elevation

Boundary Line



Side Elevation

Scale

0 1 3 5 7 9

0.5 2 4 6 8 10

General Notes:

1. All levels and dimensions to be checked on site prior to construction or fabrication. Any discrepancies should be reported to OraHaus.
2. Where Structural elements are shown this is for illustrative purposes only. All structural design to be carried out by a suitably qualified structural engineer.
3. All Drawings are indicative of Designers visual requirements and show design intent only. All work is subject to change upon detail design.
4. Do not scale from this drawing. Work to figured dimensions only. If in doubt ask.
5. All work to conform to current building regulations and all current construction legislation. If divergences from statutory requirements are shown on the drawings these should be reported to the Designers Immediately.
6. All drawings are to be read in conjunction with specifications and drawings of all other consultants.
7. This drawings has been produced using survey information supplied by others, the accuracy of which OraHaus can not guarantee.
8. Copyrights - This drawing is the property of OraHaus Ltd. You hereby agree and undertake that you will in any way not utilize, copy, reproduce or take advantage of the drawings or any part of them prior to our written consent. Should any contravention occurs, the onus shall be on you to prove that you have not been in breach.

OraHaus

Project:	14 Kingsend
Client:	V. Yarrow
Project Number:	202401C
Drawing Title:	Existing Front and Side Elevation
Drawing Number:	004
Scale:	1:100
Date:	July 2026
Status:	Planning
Drawn:	I.O

No. 14 Kingsend



Boundary Line

Rear Elevation

Boundary Line



Side Elevation

Scale

0 1 3 5 7 9


0.5 2 4 6 8 10

General Notes:

1. All levels and dimensions to be checked on site prior to construction or fabrication. Any discrepancies should be reported to OraHaus.
2. Where Structural elements are shown this is for illustrative purposes only. All structural design to be carried out by a suitably qualified structural engineer.
3. All Drawings are indicative of Designers visual requirements and show design intent only. All work is subject to change upon detail design.
4. Do not scale from this drawing. Work to figured dimensions only. If in doubt ask.
5. All work to conform to current building regulations and all current construction legislation. If divergences from statutory requirements are shown on the drawings these should be reported to the Designers Immediately.
6. All drawings are to be read in conjunction with specifications and drawings of all other consultants.
7. This drawings has been produced using survey information supplied by others, the accuracy of which OraHaus can not guarantee.
8. Copyrights - This drawing is the property of OraHaus Ltd. You hereby agree and undertake that you will in any way not utilize, copy, reproduce or take advantage of the drawings or any part of them prior to our written consent. Should any contraventiion occurs, the onus shall be on you to prove that you have not been in breach.


OraHaus

Project:	14 Kingsend
Client:	V. Yarrow
Project Number:	202401C
Drawing Title:	Existing Rear and Side Elevation
Drawing Number:	004
Scale:	1:100
Date:	July 2026
Status:	Planning
Drawn:	I.O

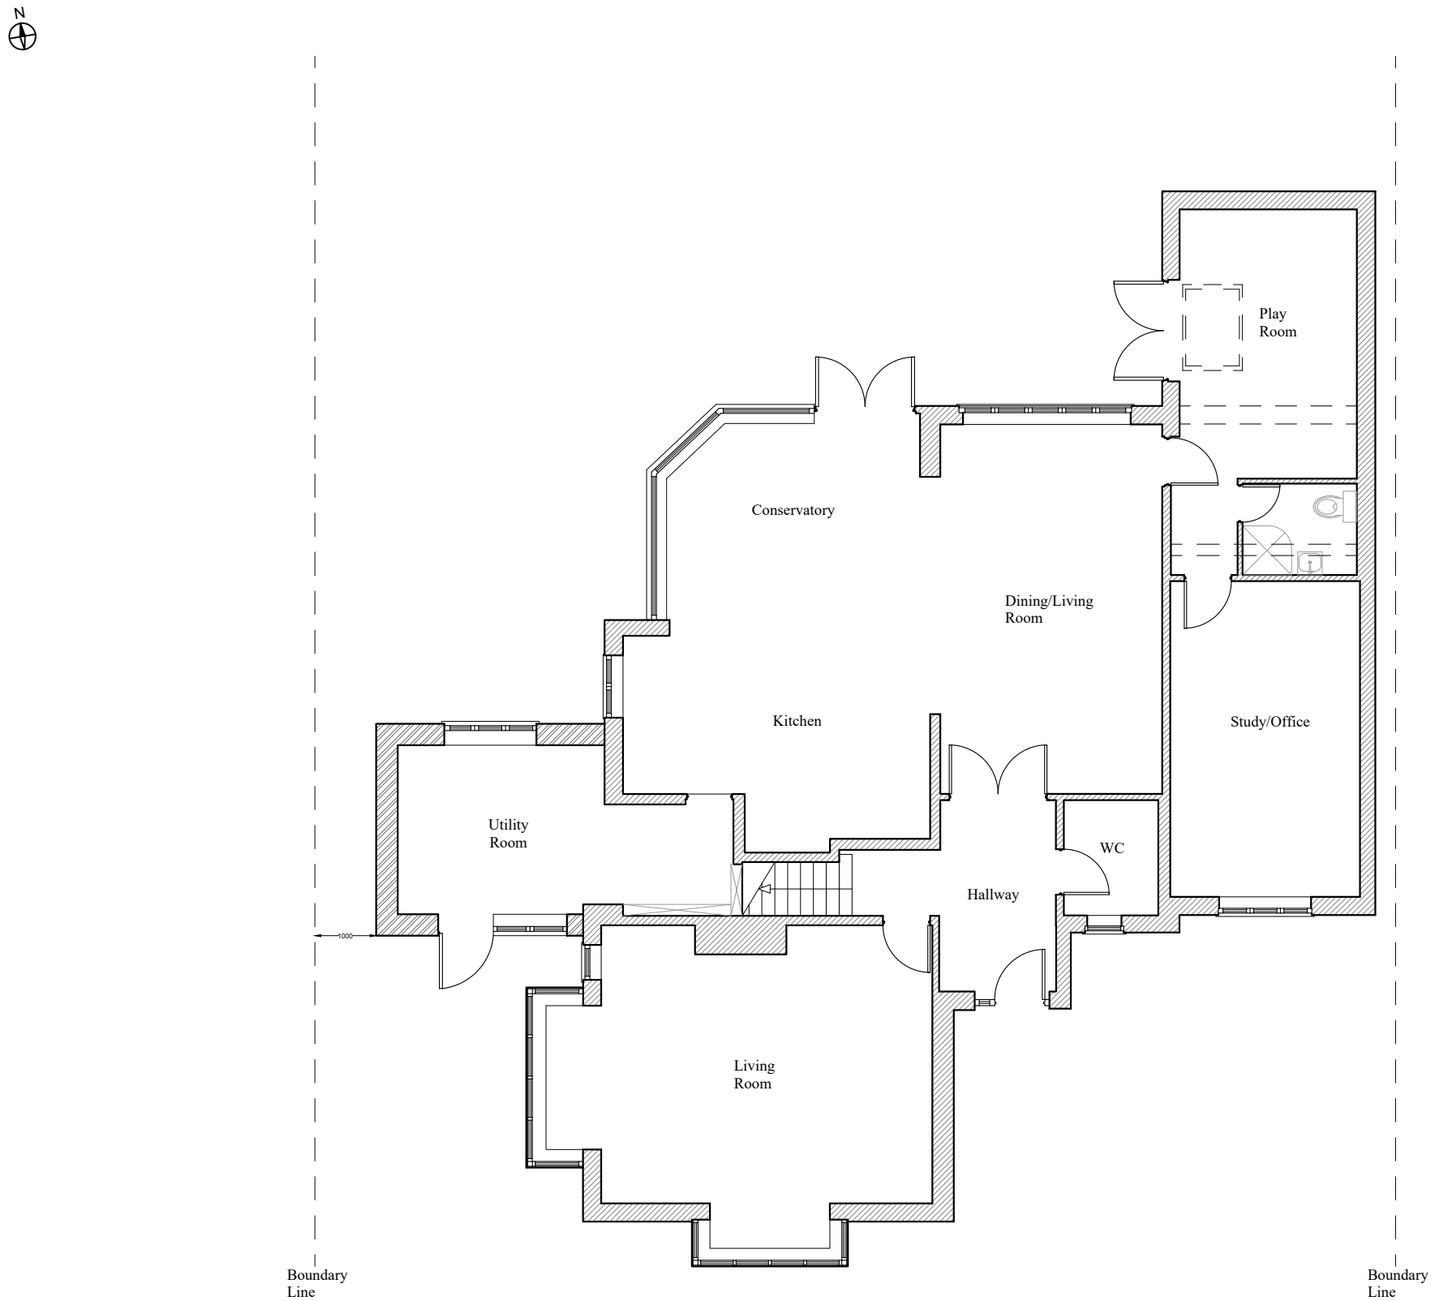

Ground Floor Plan

Scale

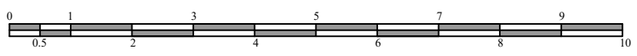


General Notes:

1. All levels and dimensions to be checked on site prior to construction or fabrication. Any discrepancies should be reported to OraHaus.
2. Where Structural elements are shown this is for illustrative purposes only. All structural design to be carried out by a suitably qualified structural engineer.
3. All Drawings are indicative of Designers visual requirements and show design intent only. All work is subject to change upon detail design.
4. Do not scale from this drawing. Work to figured dimensions only. If in doubt ask.
5. All work to conform to current building regulations and all current construction legislation. If divergences from statutory requirements are shown on the drawings these should be reported to the Designers Immediately.
6. All drawings are to be read in conjunction with specifications and drawings of all other consultants.
7. This drawings has been produced using survey information supplied by others, the accuracy of which OraHaus can not guarantee.
8. Copyrights - This drawing is the property of OraHaus Ltd. You hereby agree and undertake that you will in any way not utilize, copy, reproduce or take advantage of the drawings or any part of them prior to our written consent. Should any contravention occurs, the onus shall be on you to prove that you have not been in breach.

OraHaus

Project:	14 Kingsend
Client:	V. Yarrow
Project Number:	202401C
Drawing Title:	Proposed Ground Floor Plan
Drawing Number:	101
Scale:	1:100
Date:	July 2026
Status:	Planning
Drawn:	P.O

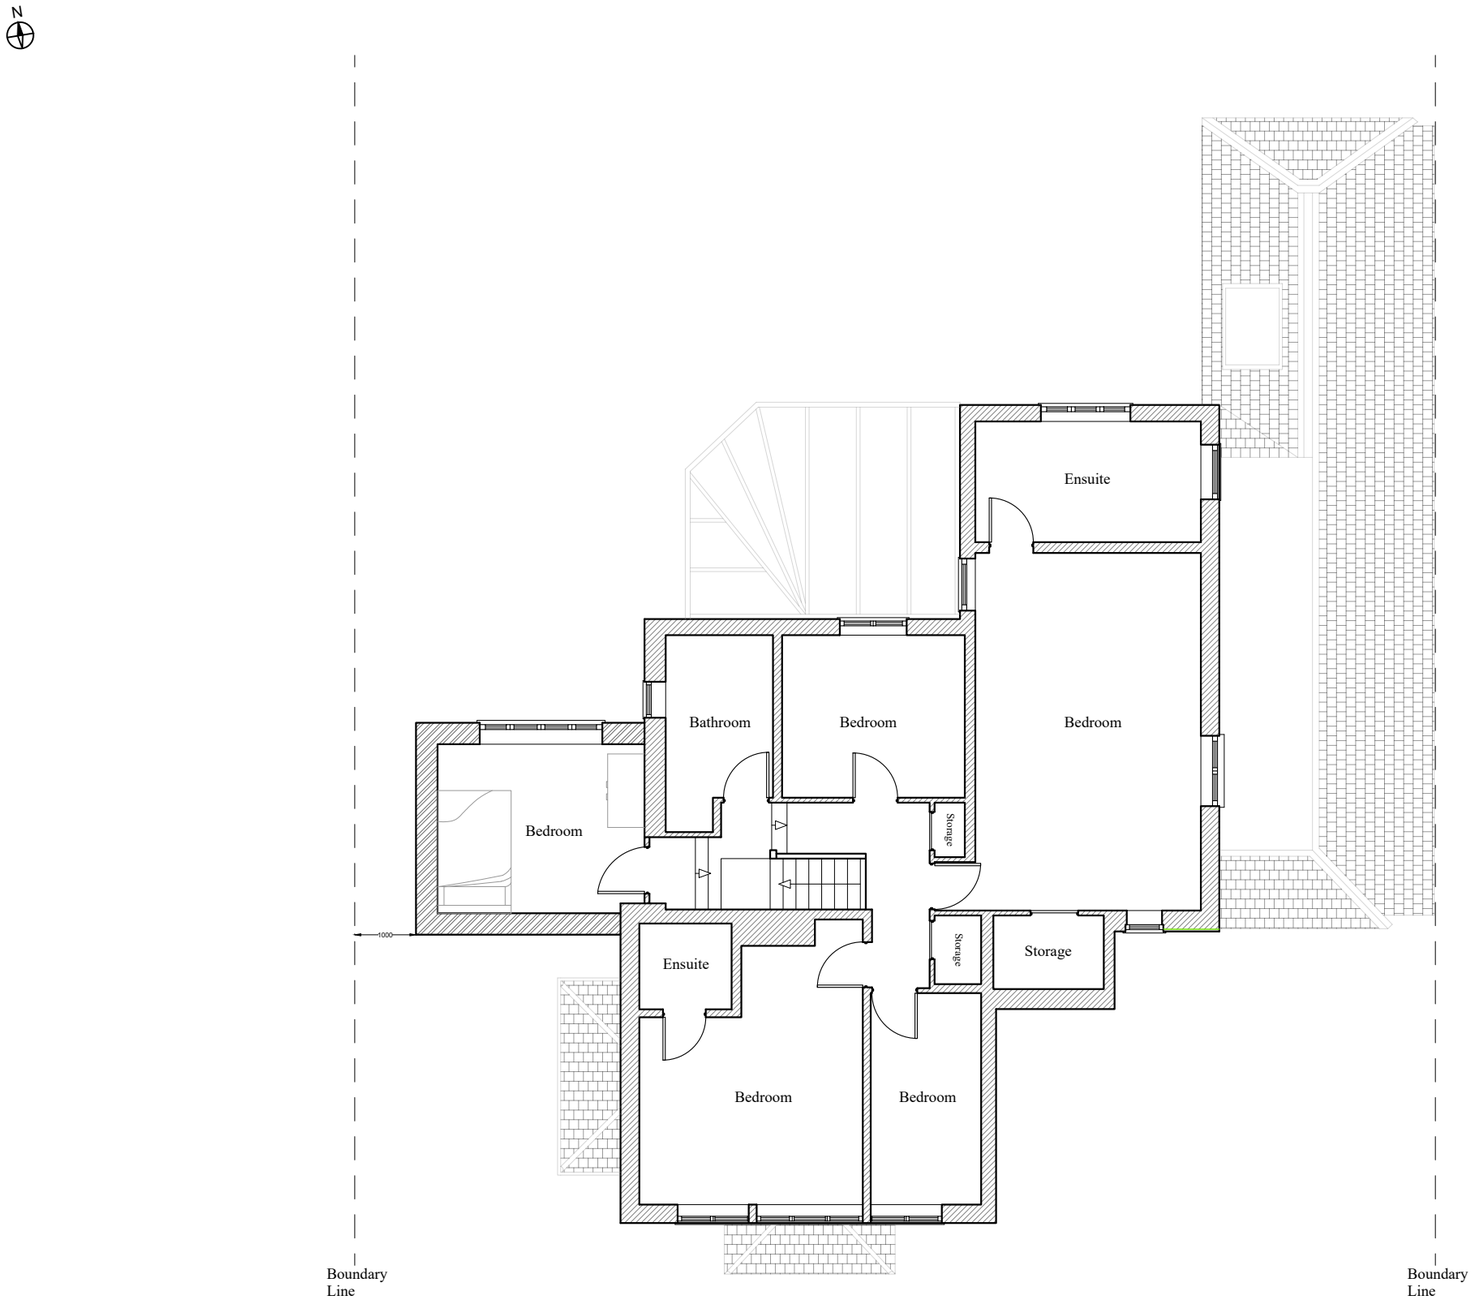

First Floor Plan

Scale

0 1 3 5 7 9

0.5 2 4 6 8 10

General Notes:

1. All levels and dimensions to be checked on site prior to construction or fabrication. Any discrepancies should be reported to OraHaus.
2. Where Structural elements are shown this is for illustrative purposes only. All structural design to be carried out by a suitably qualified structural engineer.
3. All Drawings are indicative of Designers visual requirements and show design intent only. All work is subject to change upon detail design.
4. Do not scale from this drawing. Work to figured dimensions only. If in doubt ask.
5. All work to conform to current building regulations and all current construction legislation. If divergences from statutory requirements are shown on the drawings these should be reported to the Designers Immediately.
6. All drawings are to be read in conjunction with specifications and drawings of all other consultants.
7. This drawings has been produced using survey information supplied by others, the accuracy of which OraHaus can not guarantee.
8. Copyrights - This drawing is the property of OraHaus Ltd. You hereby agree and undertake that you will in any way not utilize, copy, reproduce or take advantage of the drawings or any part of them prior to our written consent. Should any contravention occurs, the onus shall be on you to prove that you have not been in breach.

OraHaus

Project:	14 Kingsend
Client:	V. Yarrow
Project Number:	202401C
Drawing Title:	Proposed First Floor Plan
Drawing Number:	102
Scale:	1:100
Date:	July 2026
Status:	Planning
Drawn:	P.O



Front Elevation



Side Elevation

Scale

0 1 3 5 7 9
0.5 2 4 6 8 10

General Notes:

1. All levels and dimensions to be checked on site prior to construction or fabrication. Any discrepancies should be reported to OraHaus.
2. Where Structural elements are shown this is for illustrative purposes only. All structural design to be carried out by a suitably qualified structural engineer.
3. All Drawings are indicative of Designers visual requirements and show design intent only. All work is subject to change upon detail design.
4. Do not scale from this drawing. Work to figured dimensions only. If in doubt ask.
5. All work to conform to current building regulations and all current construction legislation. If divergences from statutory requirements are shown on the drawings these should be reported to the Designers Immediately.
6. All drawings are to be read in conjunction with specifications and drawings of all other consultants.
7. This drawings has been produced using survey information supplied by others, the accuracy of which OraHaus can not guarantee.
8. Copyrights - This drawing is the property of OraHaus Ltd. You hereby agree and undertake that you will in any way not utilize, copy, reproduce or take advantage of the drawings or any part of them prior to our written consent. Should any contravention occurs, the onus shall be on you to prove that you have not been in breach.

OraHaus

Project:	14 Kingsend
Client:	V. Yarrow
Project Number:	202401C
Drawing Title:	Proposed Front and Side Elevation
Drawing Number:	103
Scale:	1:100
Date:	July 2026
Status:	Planning
Drawn:	P.O



Boundary Line

Rear Elevation

Boundary Line



Side Elevation

Scale

0 1 3 5 7 9

0.5 2 4 6 8 10

General Notes:

1. All levels and dimensions to be checked on site prior to construction or fabrication. Any discrepancies should be reported to OraHaus.
2. Where Structural elements are shown this is for illustrative purposes only. All structural design to be carried out by a suitably qualified structural engineer.
3. All Drawings are indicative of Designers visual requirements and show design intent only. All work is subject to change upon detail design.
4. Do not scale from this drawing. Work to figured dimensions only. If in doubt ask.
5. All work to conform to current building regulations and all current construction legislation. If divergences from statutory requirements are shown on the drawings these should be reported to the Designers Immediately.
6. All drawings are to be read in conjunction with specifications and drawings of all other consultants.
7. This drawings has been produced using survey information supplied by others, the accuracy of which OraHaus can not guarantee.
8. Copyrights - This drawing is the property of OraHaus Ltd. You hereby agree and undertake that you will in any way not utilize, copy, reproduce or take advantage of the drawings or any part of them prior to our written consent. Should any contravention occurs, the onus shall be on you to prove that you have not been in breach.

OraHaus

Project:	14 Kingsend
Client:	V. Yarrow
Project Number:	202401C
Drawing Title:	Proposed Rear and Side Elevation
Drawing Number:	104
Scale:	1:100
Date:	July 2026
Status:	Planning
Drawn:	P.O