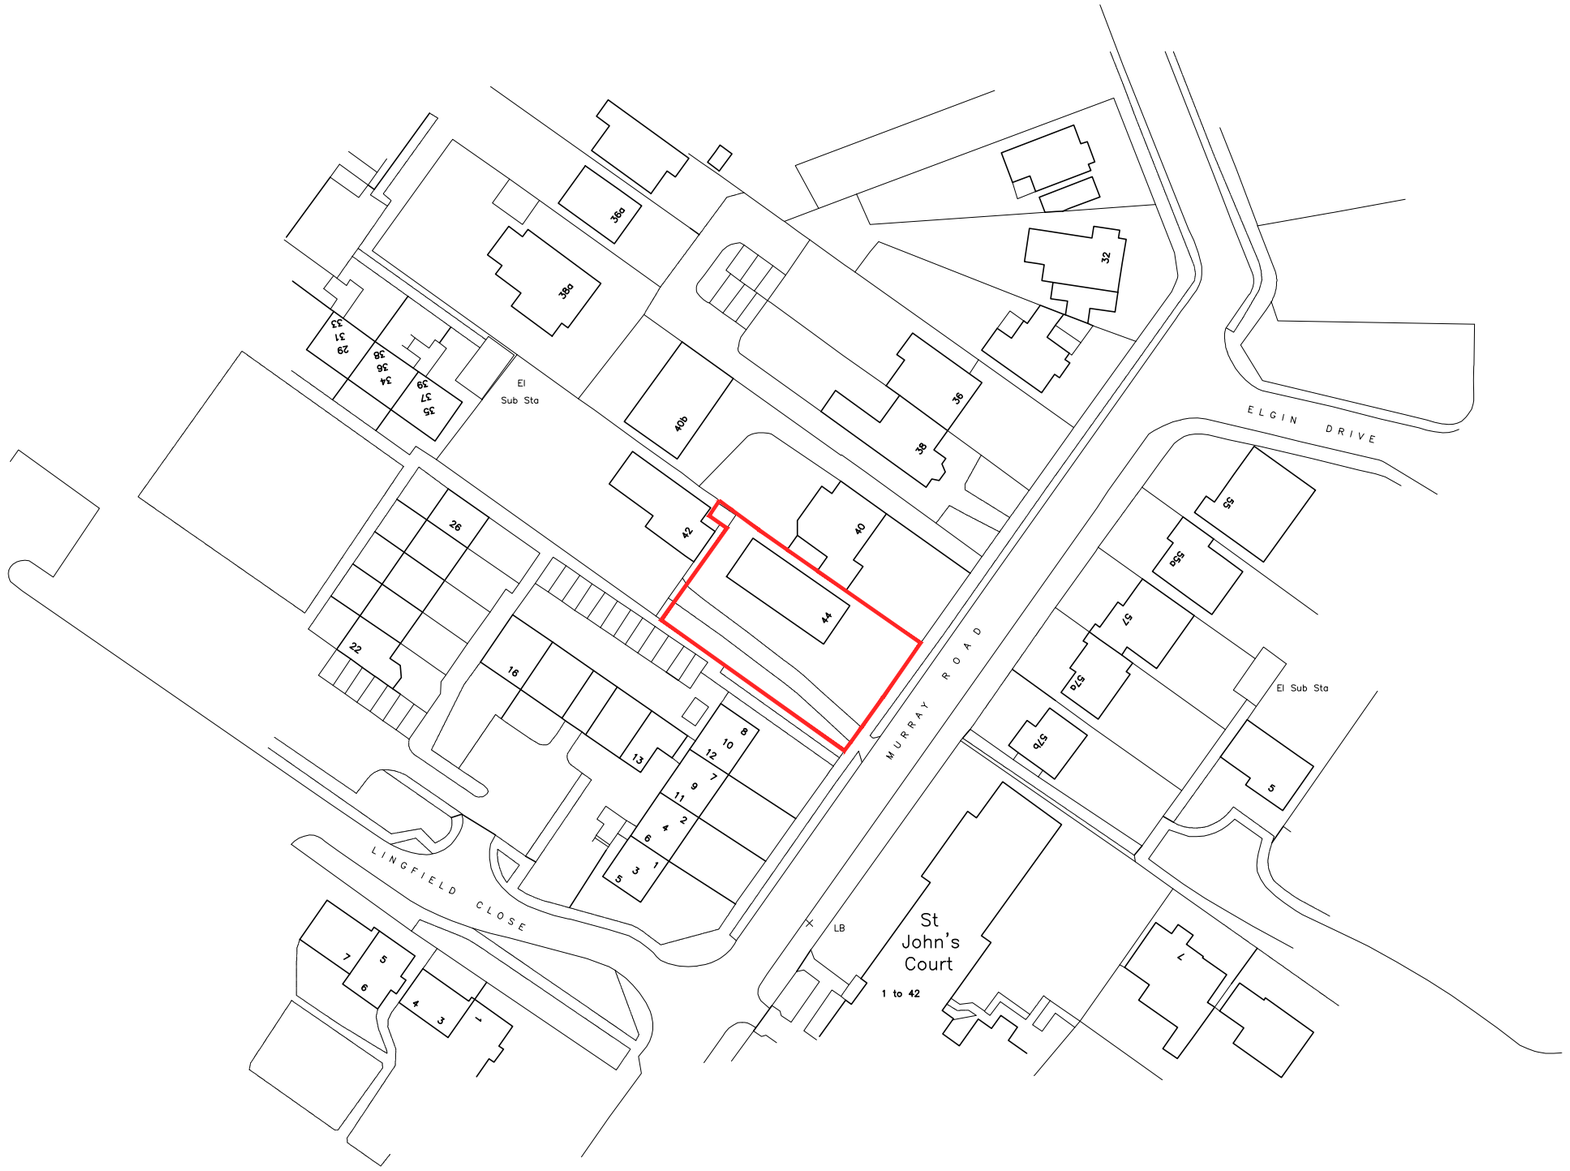

Ordnance Survey (c) Crown Copyright 2022. All rights reserved. Licence number 100022432

0 10 25 50 m 75 100

Scale 1:1250

N

Rev.	Date	Detail

Status

PLANNING

ASCOT DESIGN
Timeless architecture

Ascot Design Ltd, Ashurst Manor, Ashurst Park, Ascot, Berkshire, SL5 7DD
Tel: 01344 299330 Fax: 01344 299331 Email: info@ascotdesign .com
www.ascotdesign.com

Client

GAVACAN HOMES

Project Title

44 MURRAY ROAD
NORTHWOOD HA6 2YL

DRAWING Title

LOCATION PLAN

Scale.	Date	Drawn
1-1000@A3	JAN '23	AB

DRAWING No.	Rev.
22-J4107-LP01	-

The copyright in this document and design is confidential to and the property of Ascot Design Limited