


SITE LOCATION PLAN

SCALE: 1:1250 on A4

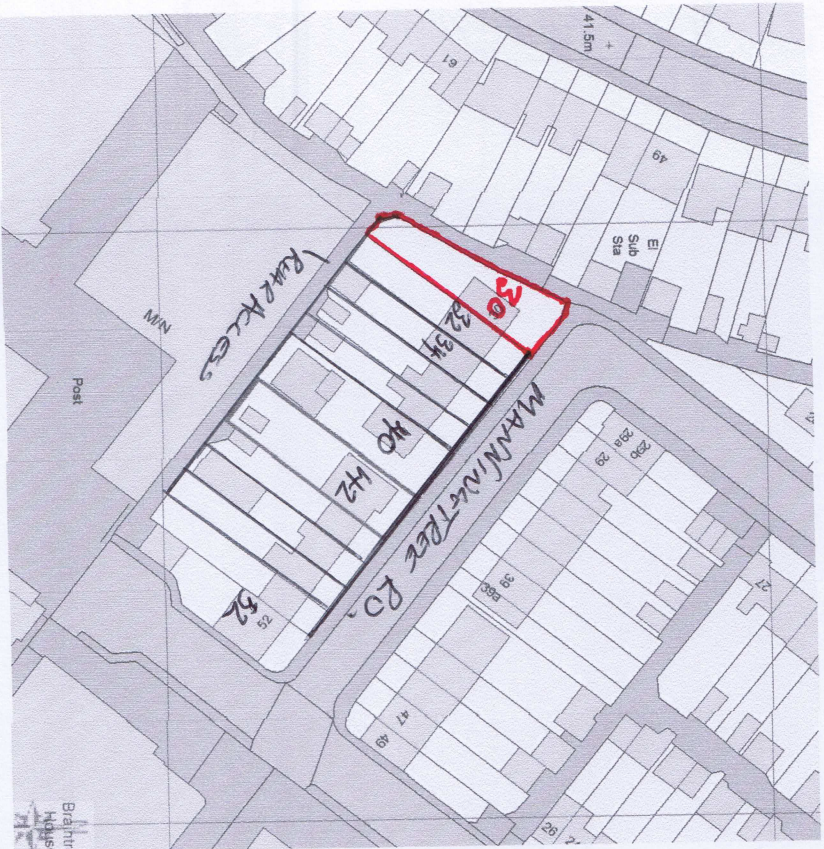

30 MANNINGTREE RD
RUSLIP, HAWES,

Dwg No 3181/SK1