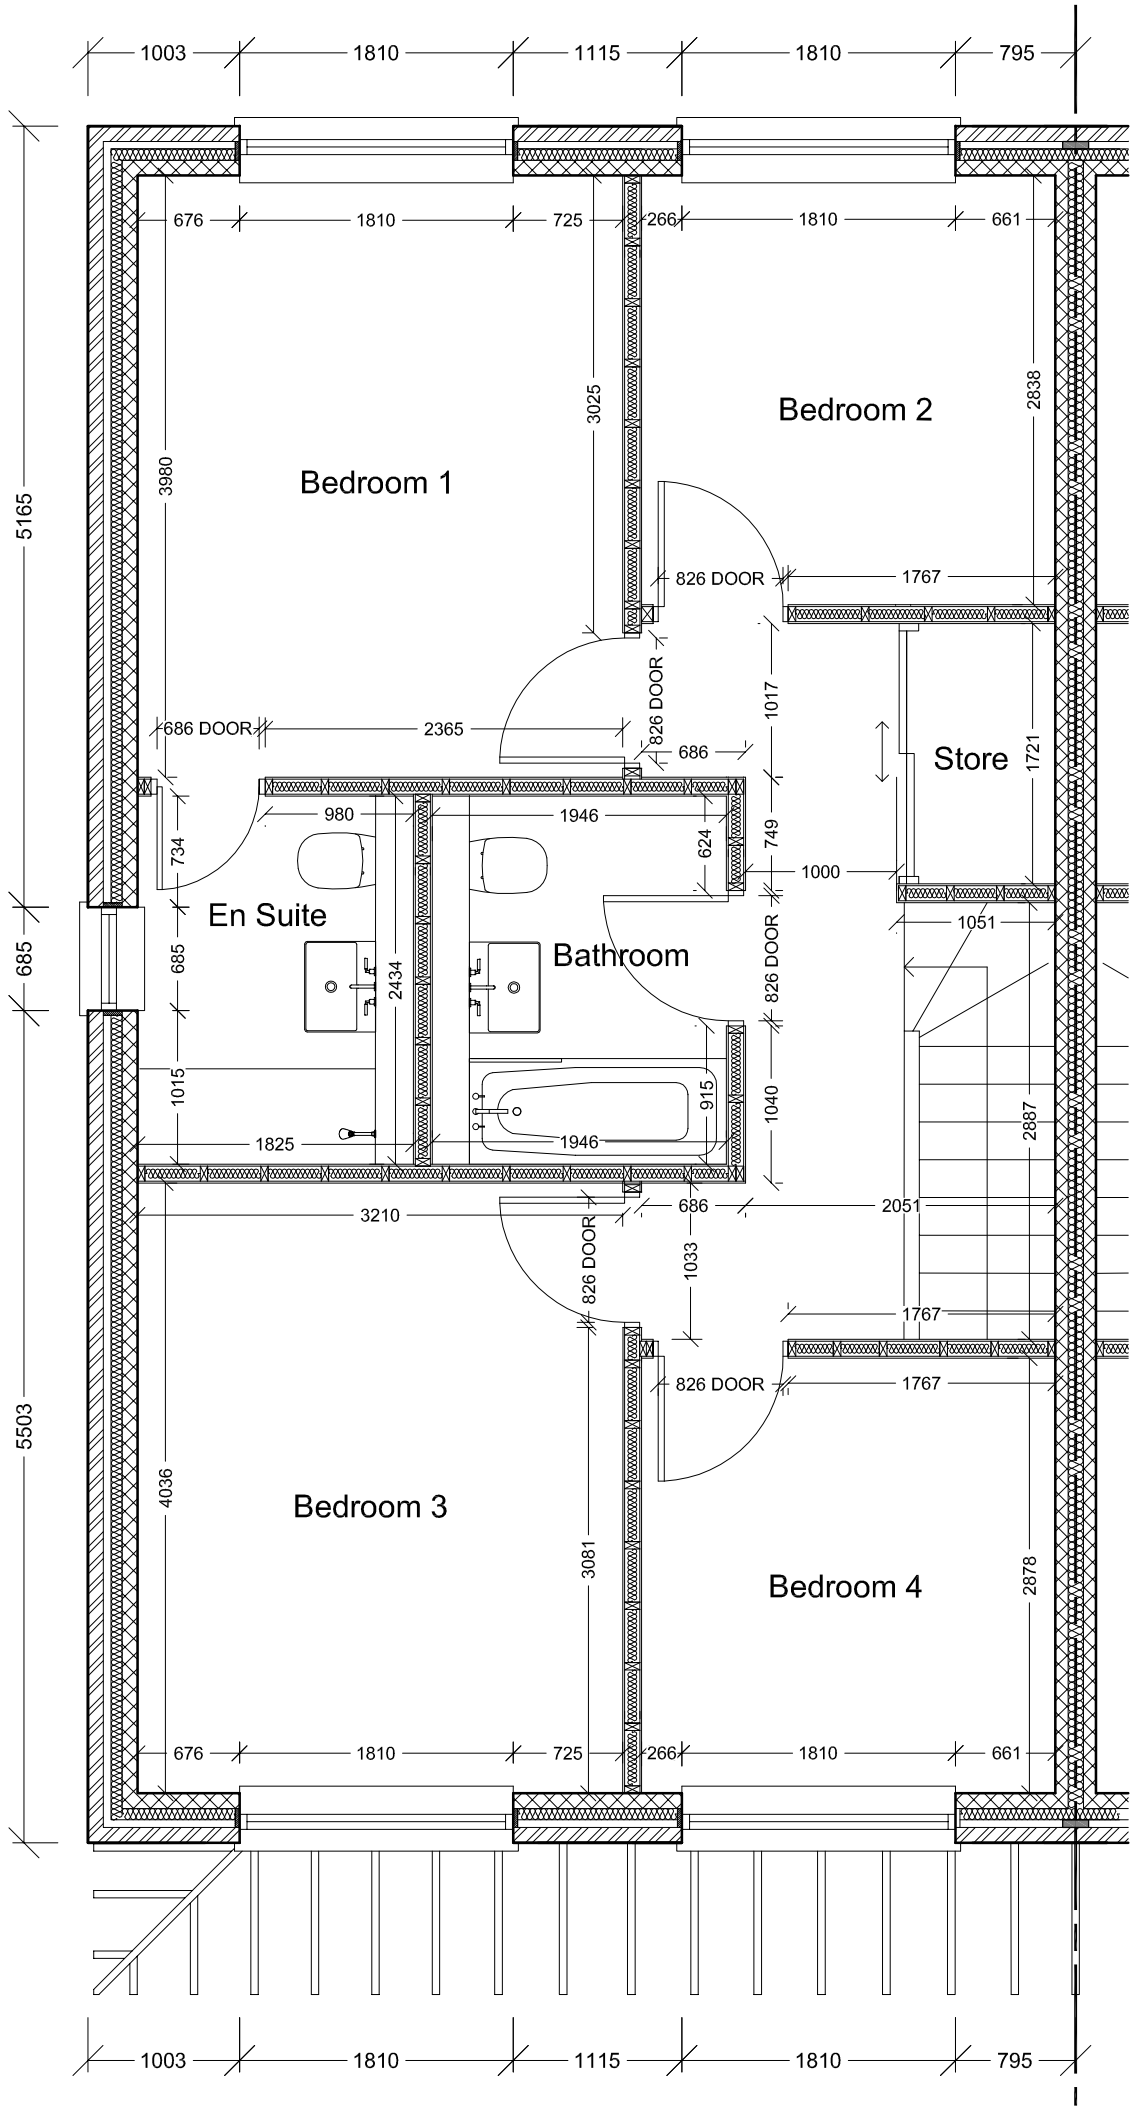

FIRST FLOOR PLAN

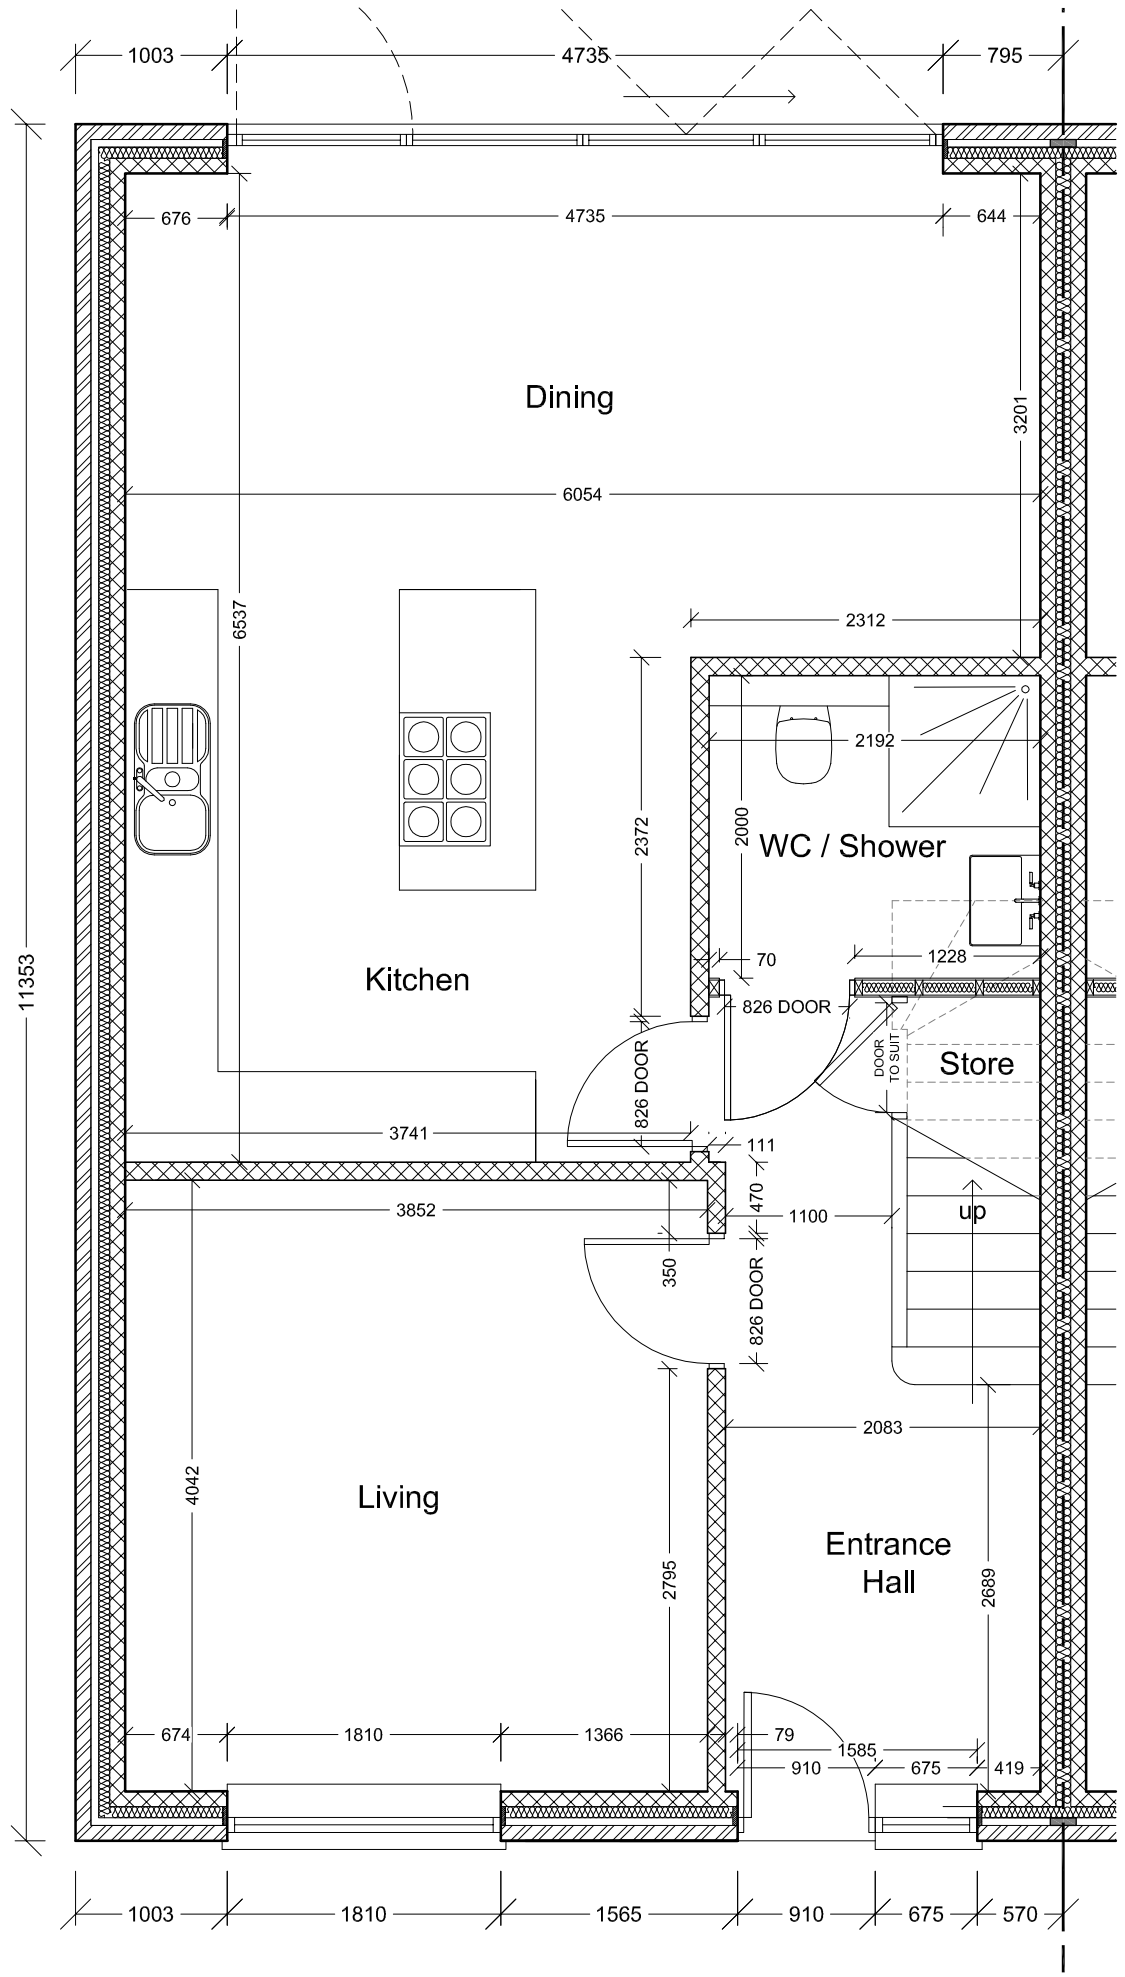

GROUND FLOOR PLAN

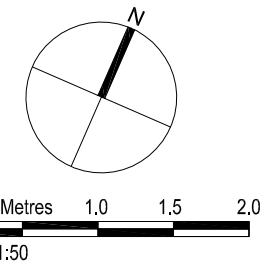

AMENDMENTS	DATE	REV.

Dimensions, areas and levels where given are only approximate and subject to site survey.
All dimensions are to be checked on site. Figured dimensions only are to be taken from this drawing.
This drawing is to be read in conjunction with all relevant consultants and/or specialists drawings/documents and any discrepancies or variations are to be notified to the architect before the affected work commences. This drawing is copyright and remains the property of the Architects.

bernard murray design
chartered architect
WWW.BMURRAYDESIGN.CO.UK
13 MERRYFIELDS, UXBRIDGE, MIDDLESEX UB82BT
TEL: 07958 471714 EMAIL: BMURRAYDESIGN@YAHOO.CO.UK

PROJECT
34 ACACIA AVENUE
RUISLIP
HA4 8RG

CLIENT
PANORAMIC DEVELOPMENTS LTD

DRAWING
SETTING OUT DRAWING

SCALE	1:50 @ A3	DRAWING NUMBER	REV.
DATE	JUL 2024	1201-9	
DRAWN	BM		