


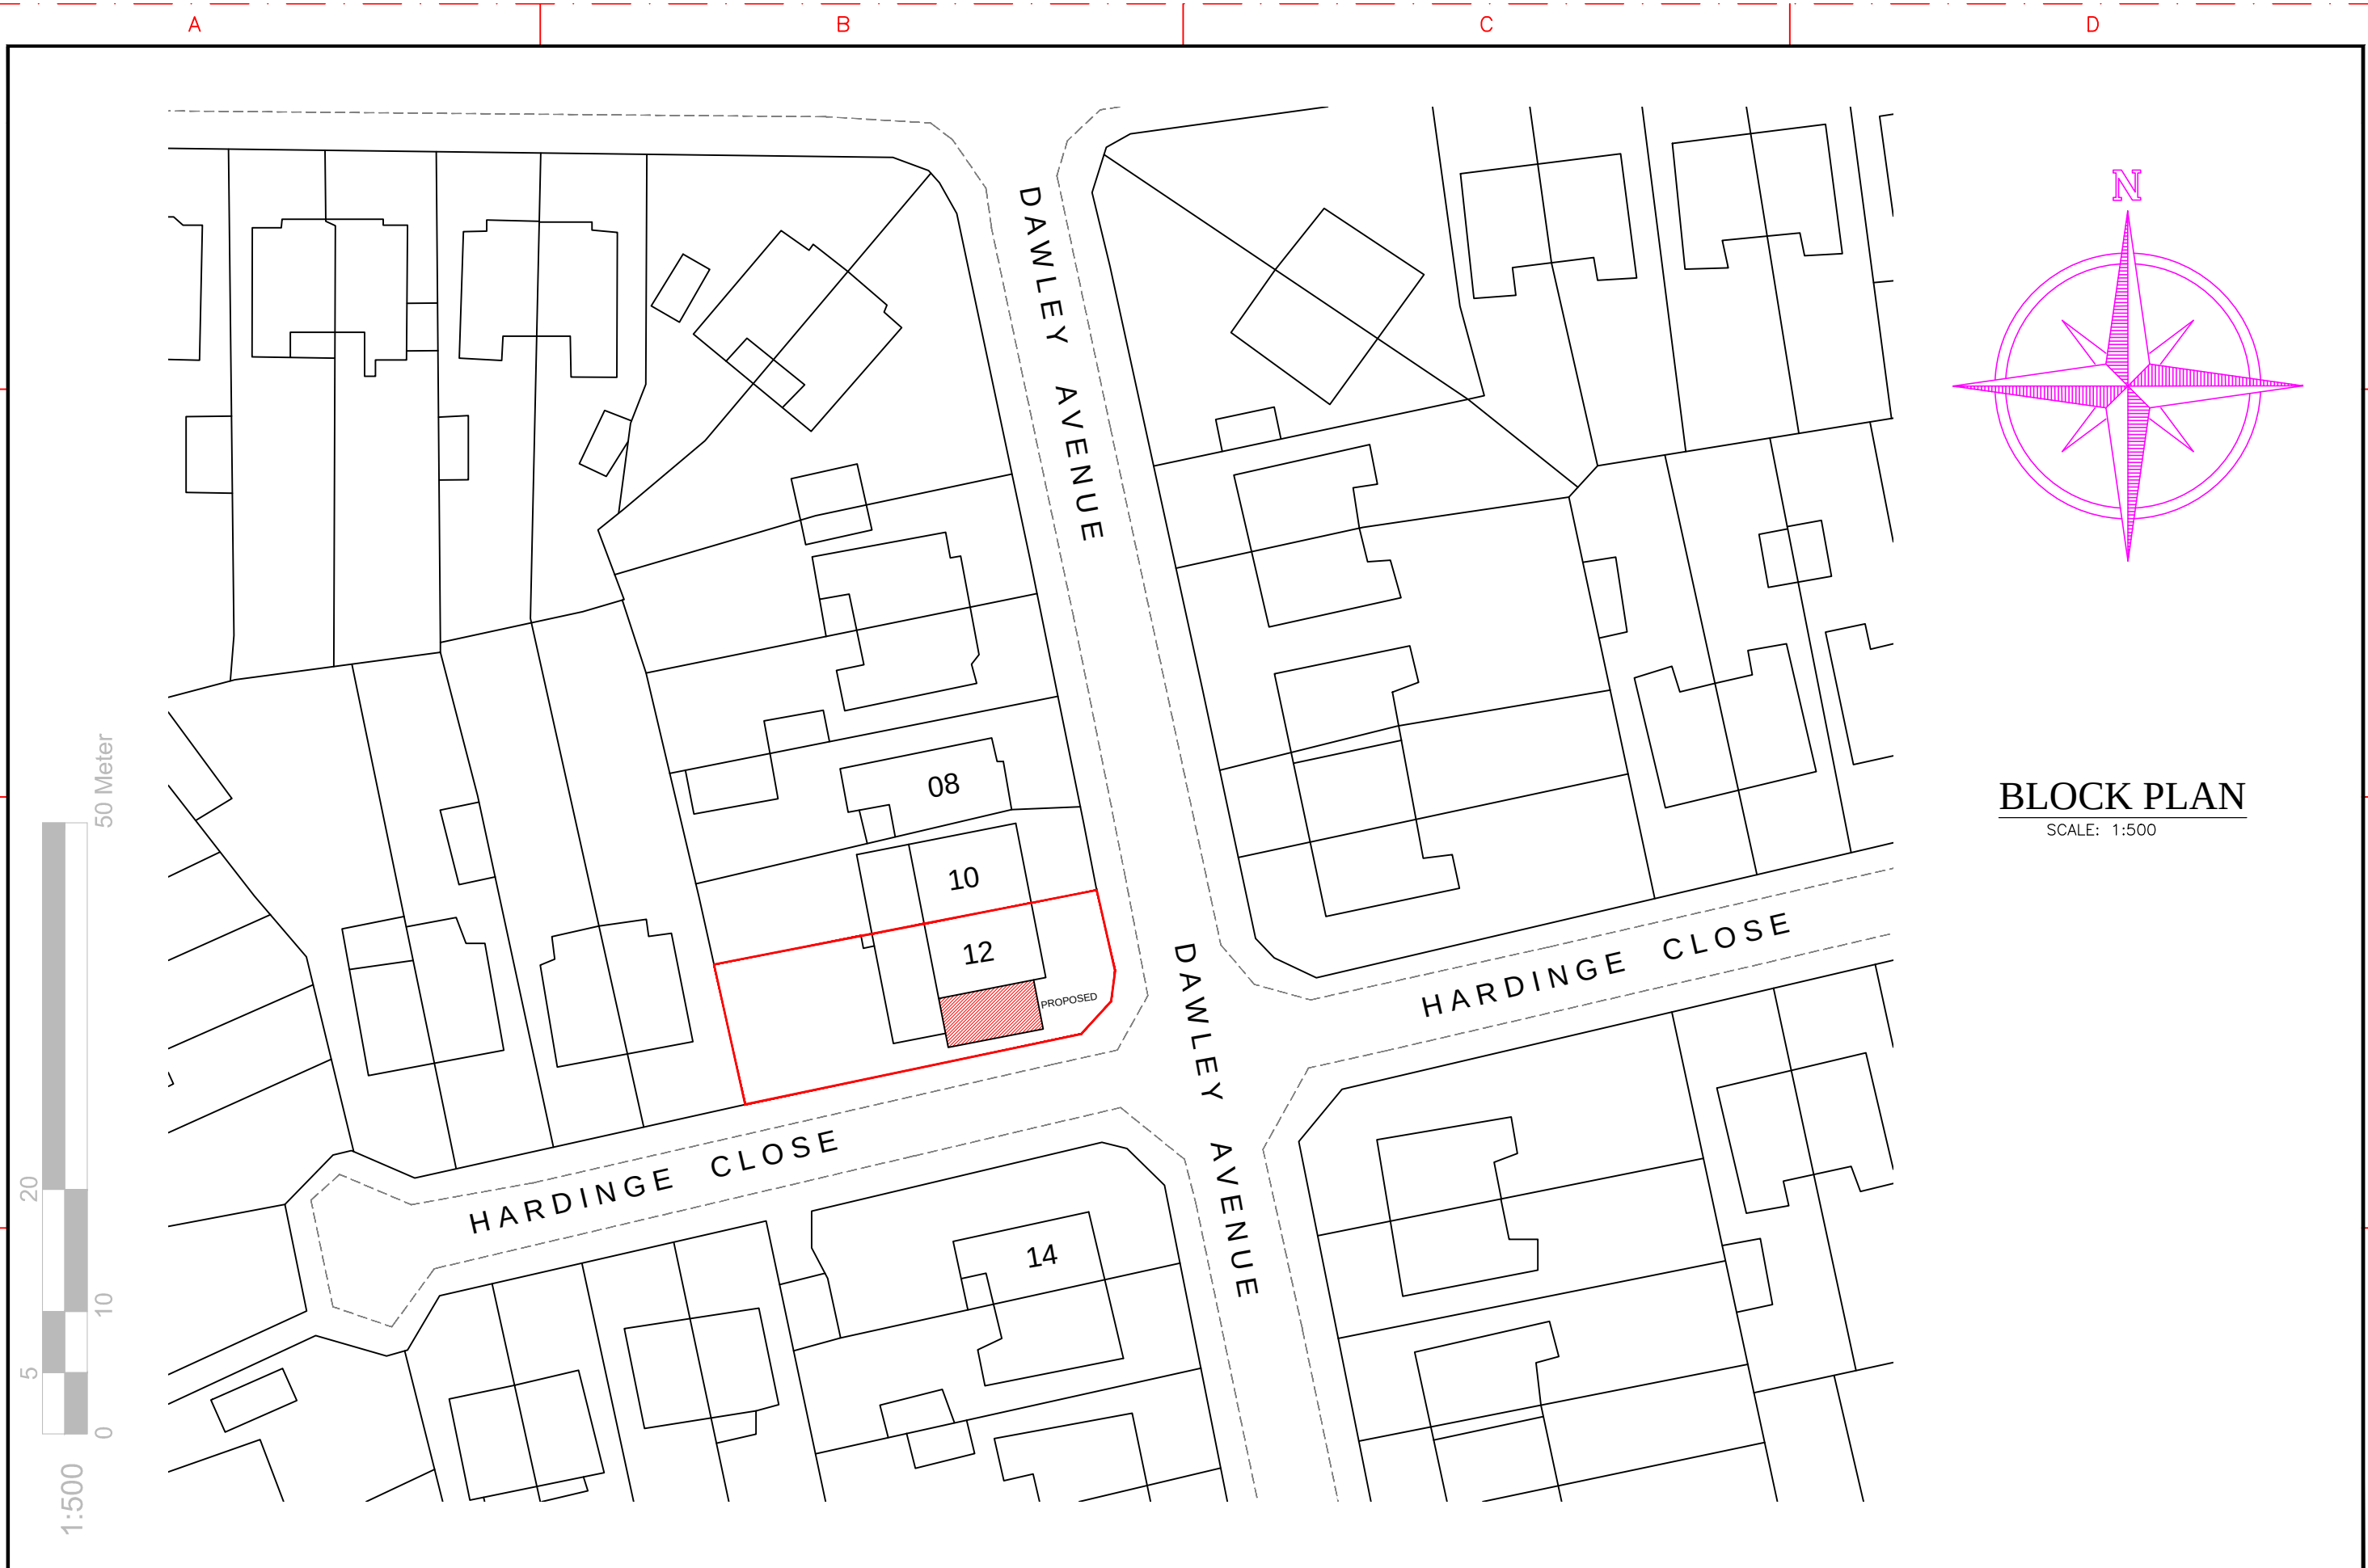

BLOCK PLAN
SCALE: 1:500

REFERENCE DRAWINGS	

GENERAL NOTES
This drawing is for planning use only do not use this drawing for any purpose other than that for which it was issued.
Structural Design and Building Control Approval is required before construction commences.
This drawing is subject to copyright do not reproduce this drawing without prior permission.

No	DATE	REVISION	BY	CHK

CONSULTANT



CIVIL ENGINEERS
STRUCTURAL ENGINEERS
ARCHITECTURAL DESIGNERS
Contact: 07947249323

DRAWN
MK

CHECKED
A.R

PROJECT NO.

CLIENT/PROJECT	12 DAWLEY AVENUE
TITLE	BLOCK PLAN

DRAWING No.	D09
SCALE:	1:500 @A3
DATE:	30-09-2021