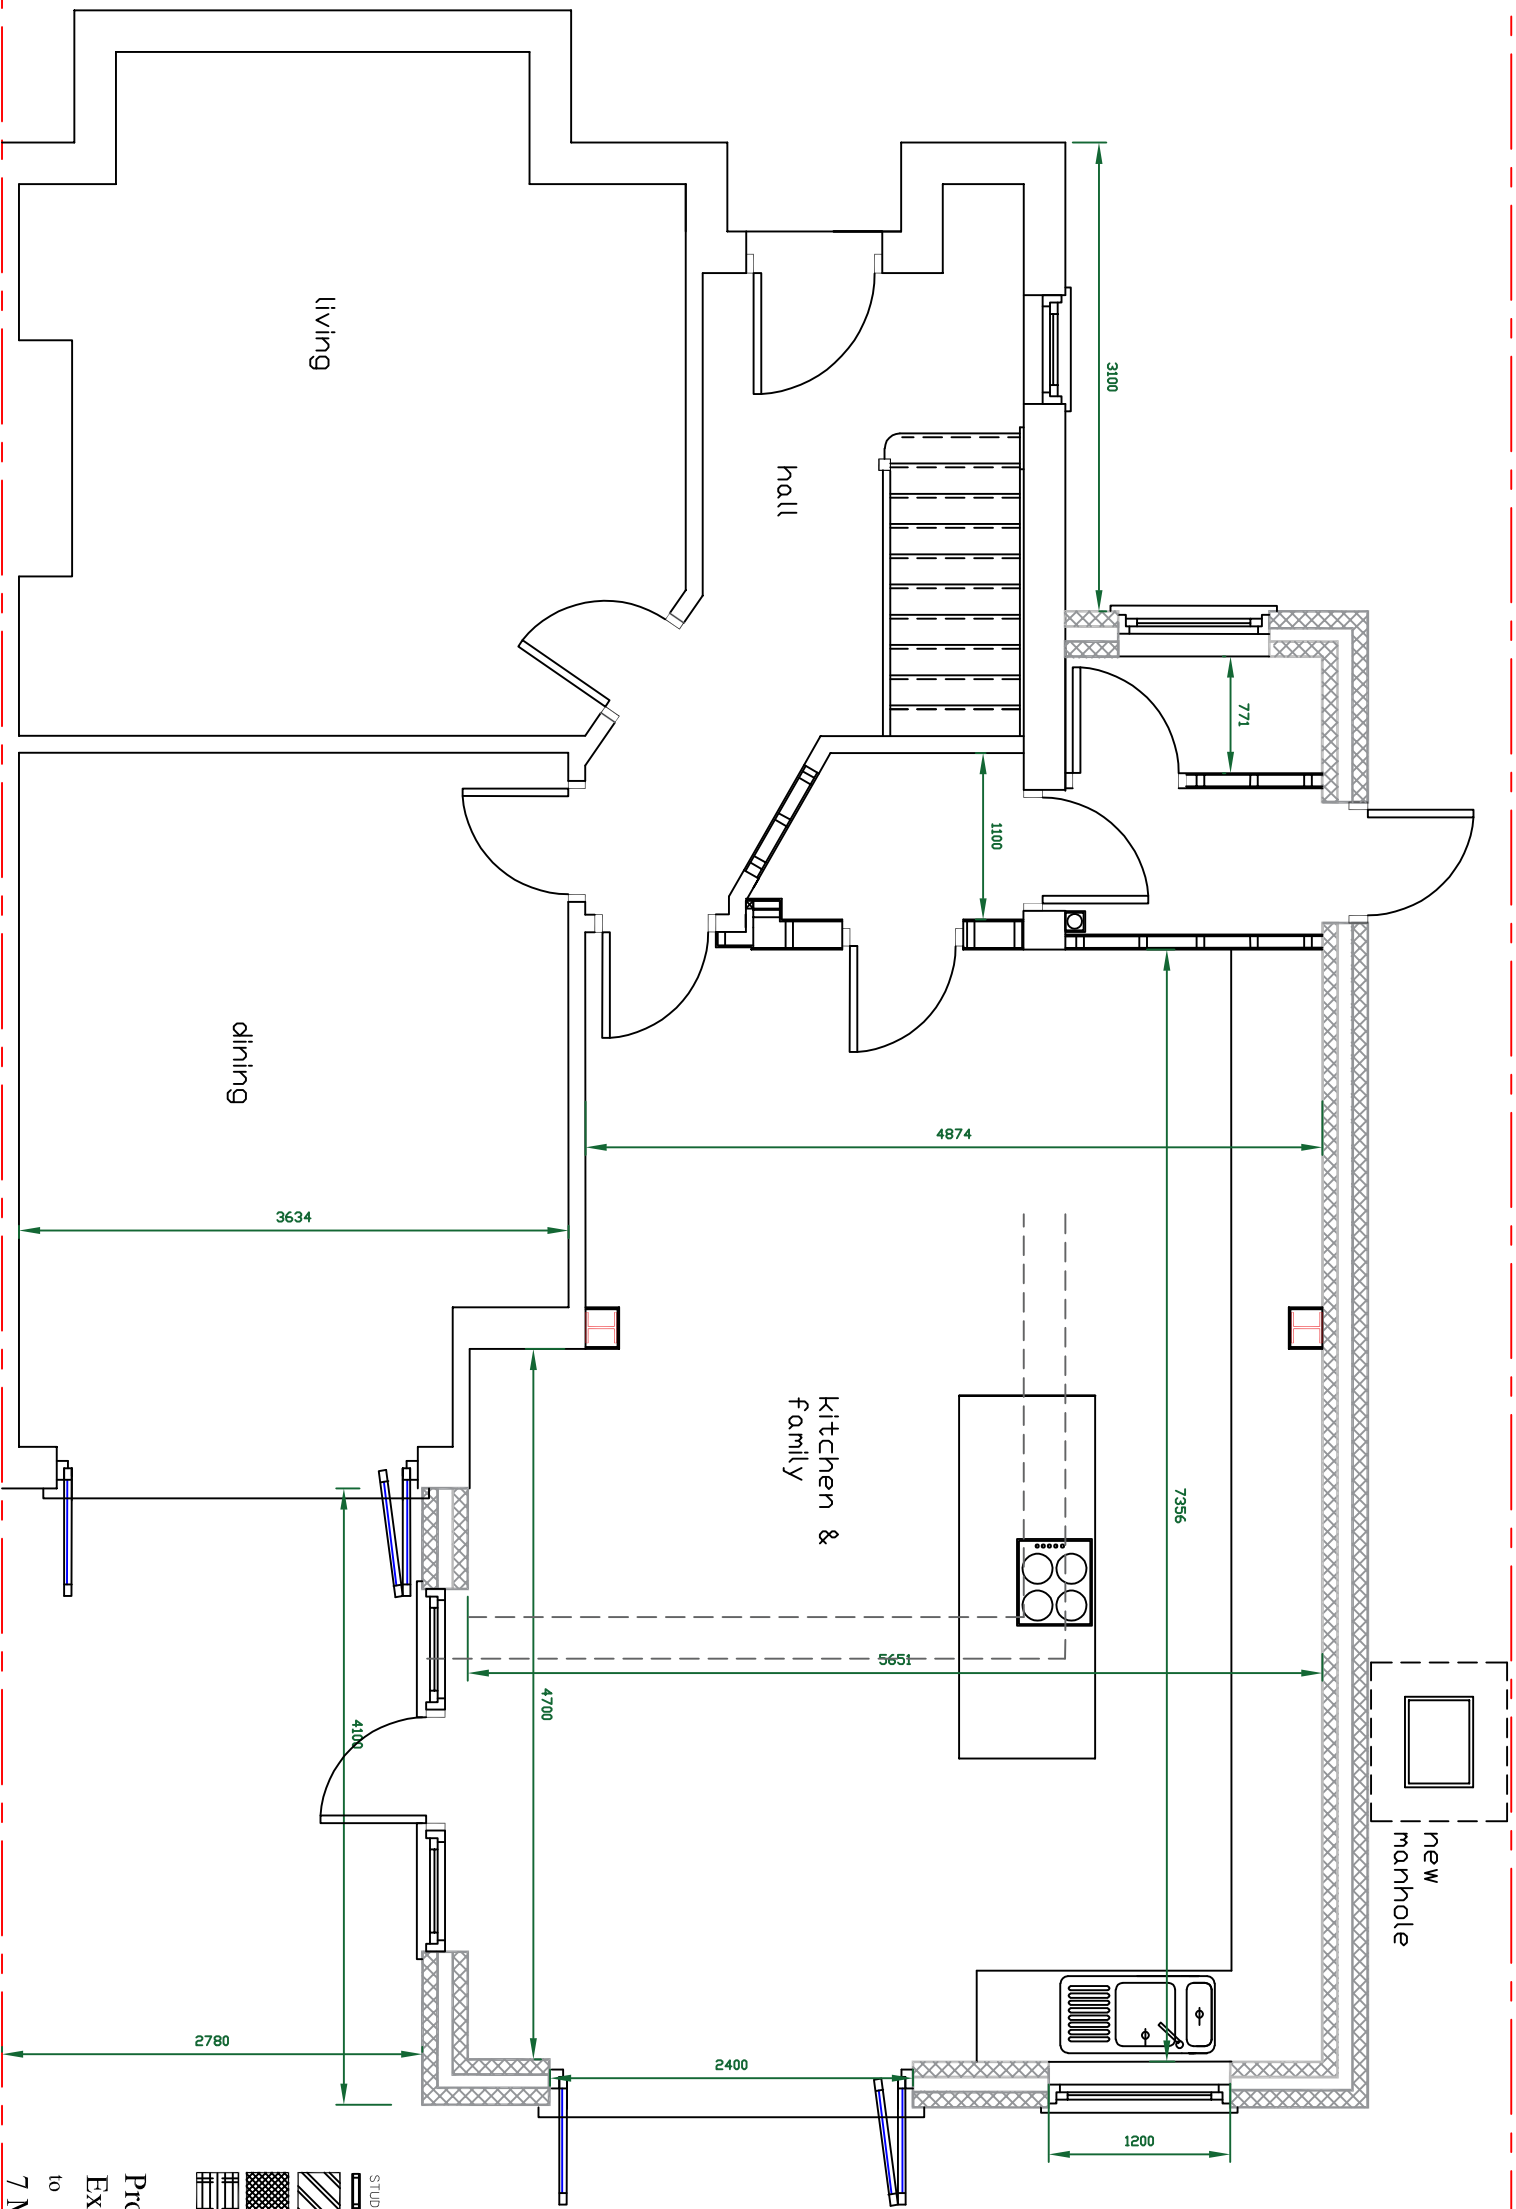
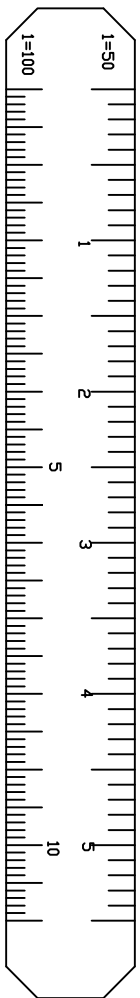


Proposed
Extension
to
7 Meadow Way
Eastcote
HA4 8TE

for
Mrs Ursula Lyon
Tel No
scale = 1 - 50

Proposed Ground Floor

Dwg No
MEAW-701