




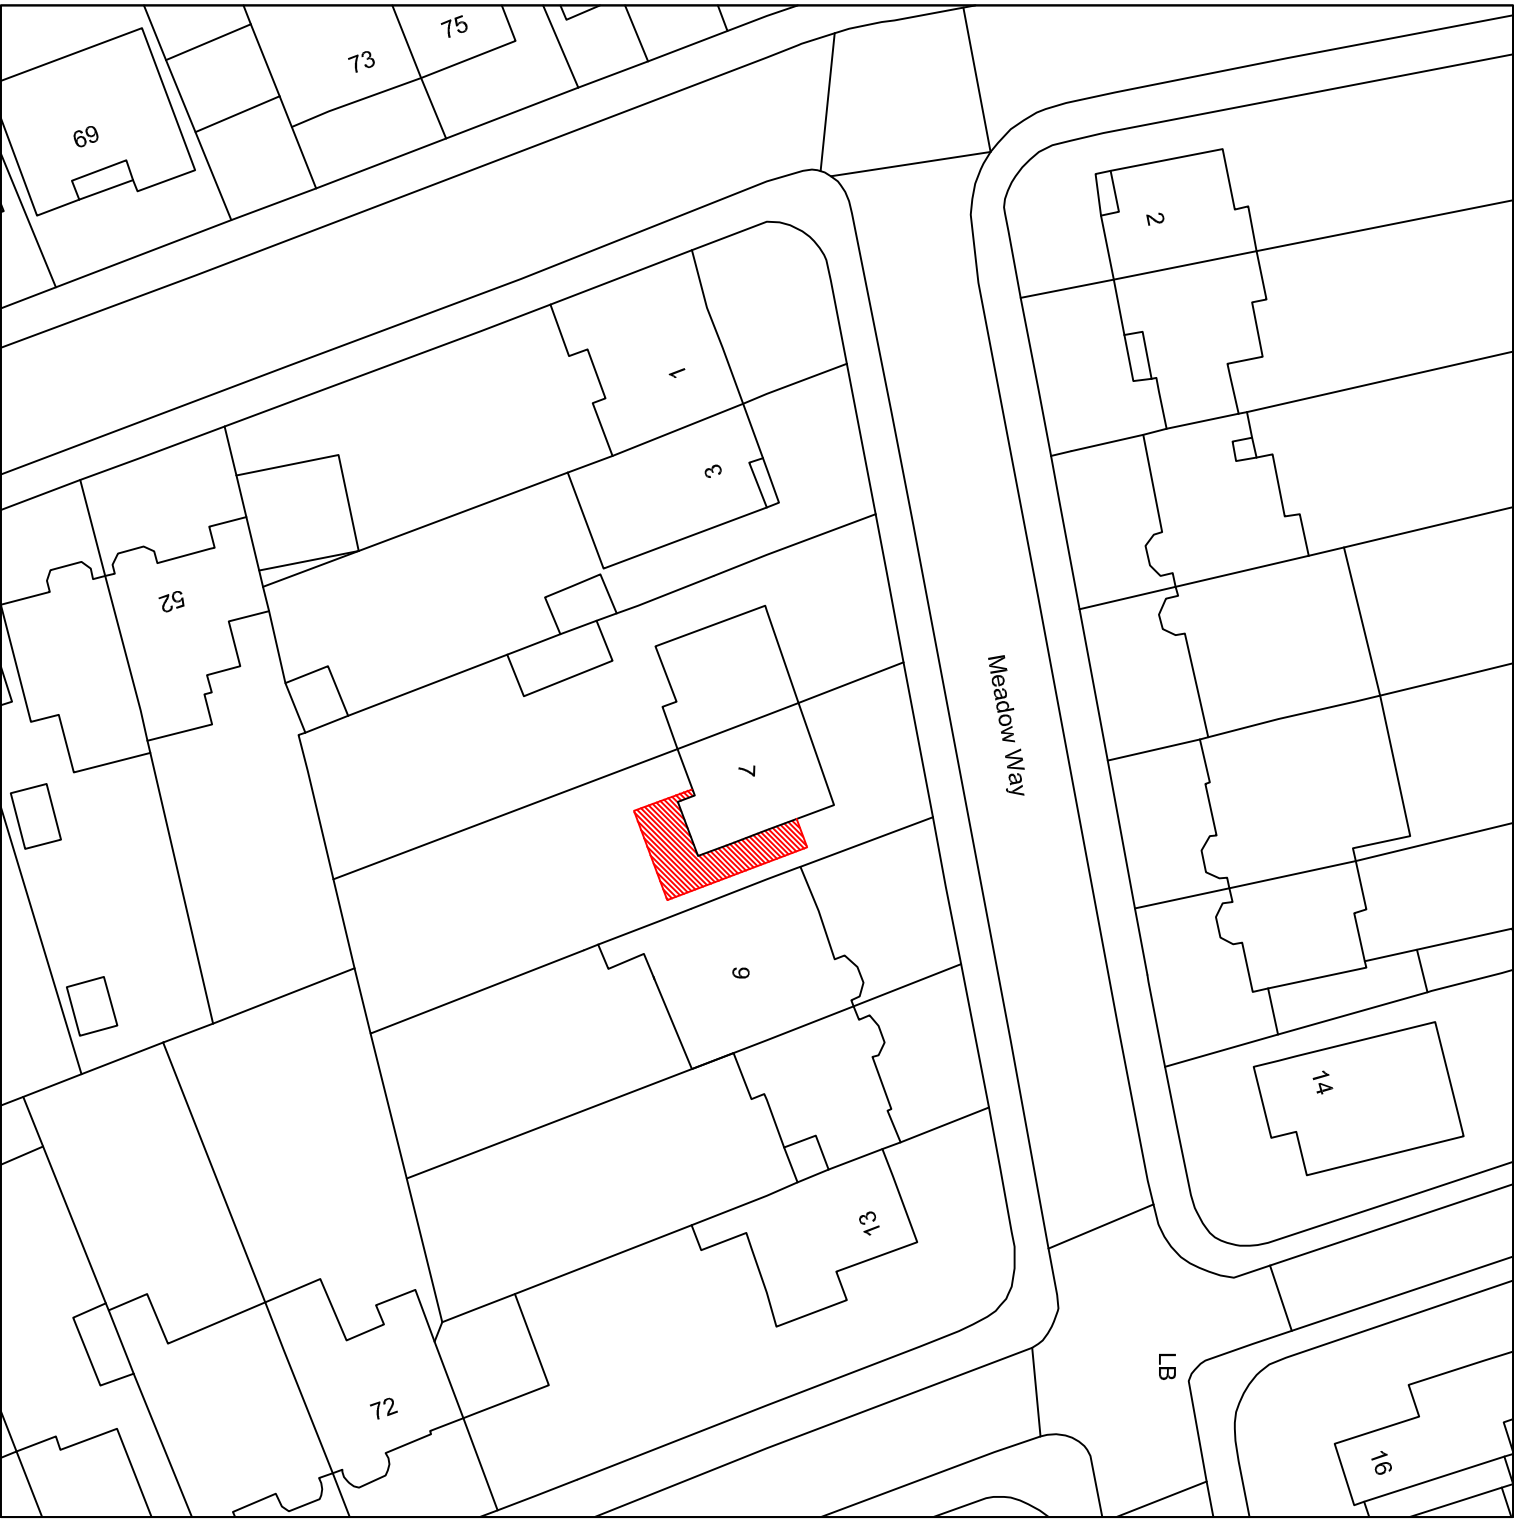

Block Plan 1:500

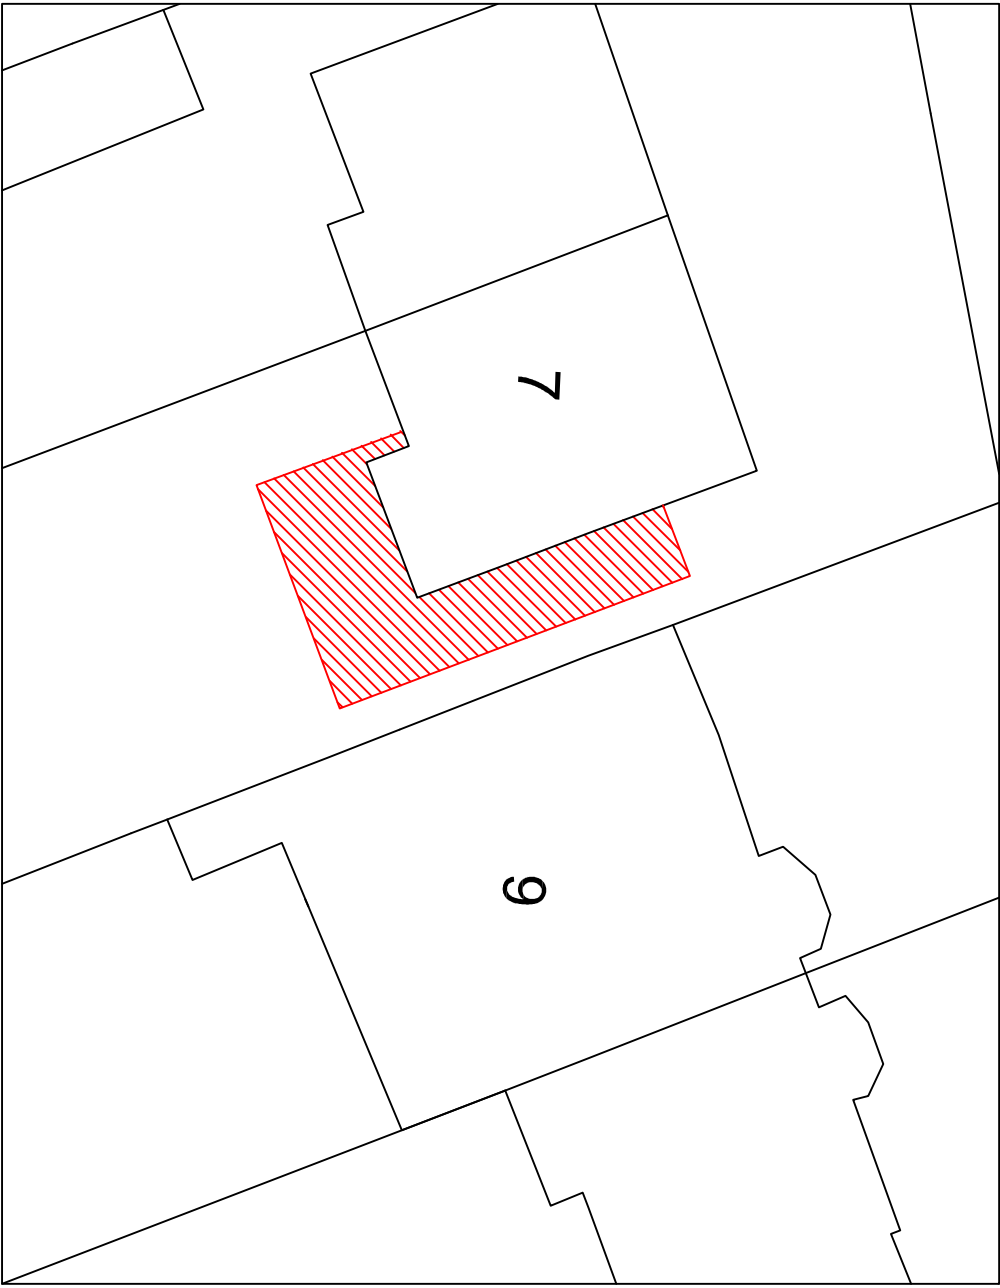

Block Plan 1:200

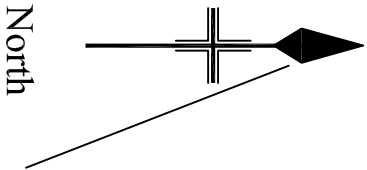

Proposed
Extension
to
7 Meadow Way
Eascote
HA4 8TE

for

Mrs Ursula Lyon

Tel No

scale = 1 - 500